

DO NOT SCALE FROM THIS DRAWING

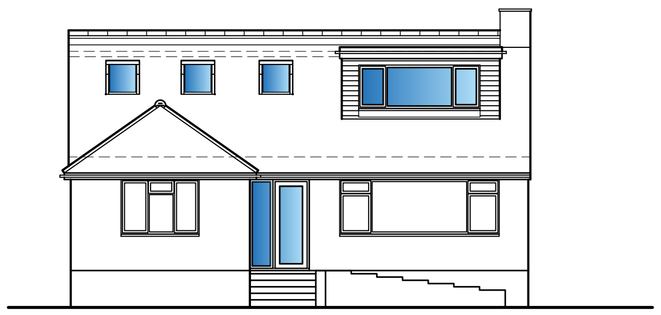

South Elevation

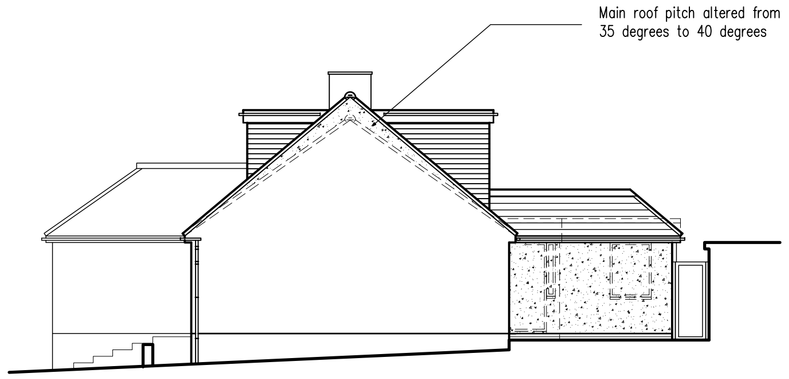


East Elevation




North Elevation



West Elevation

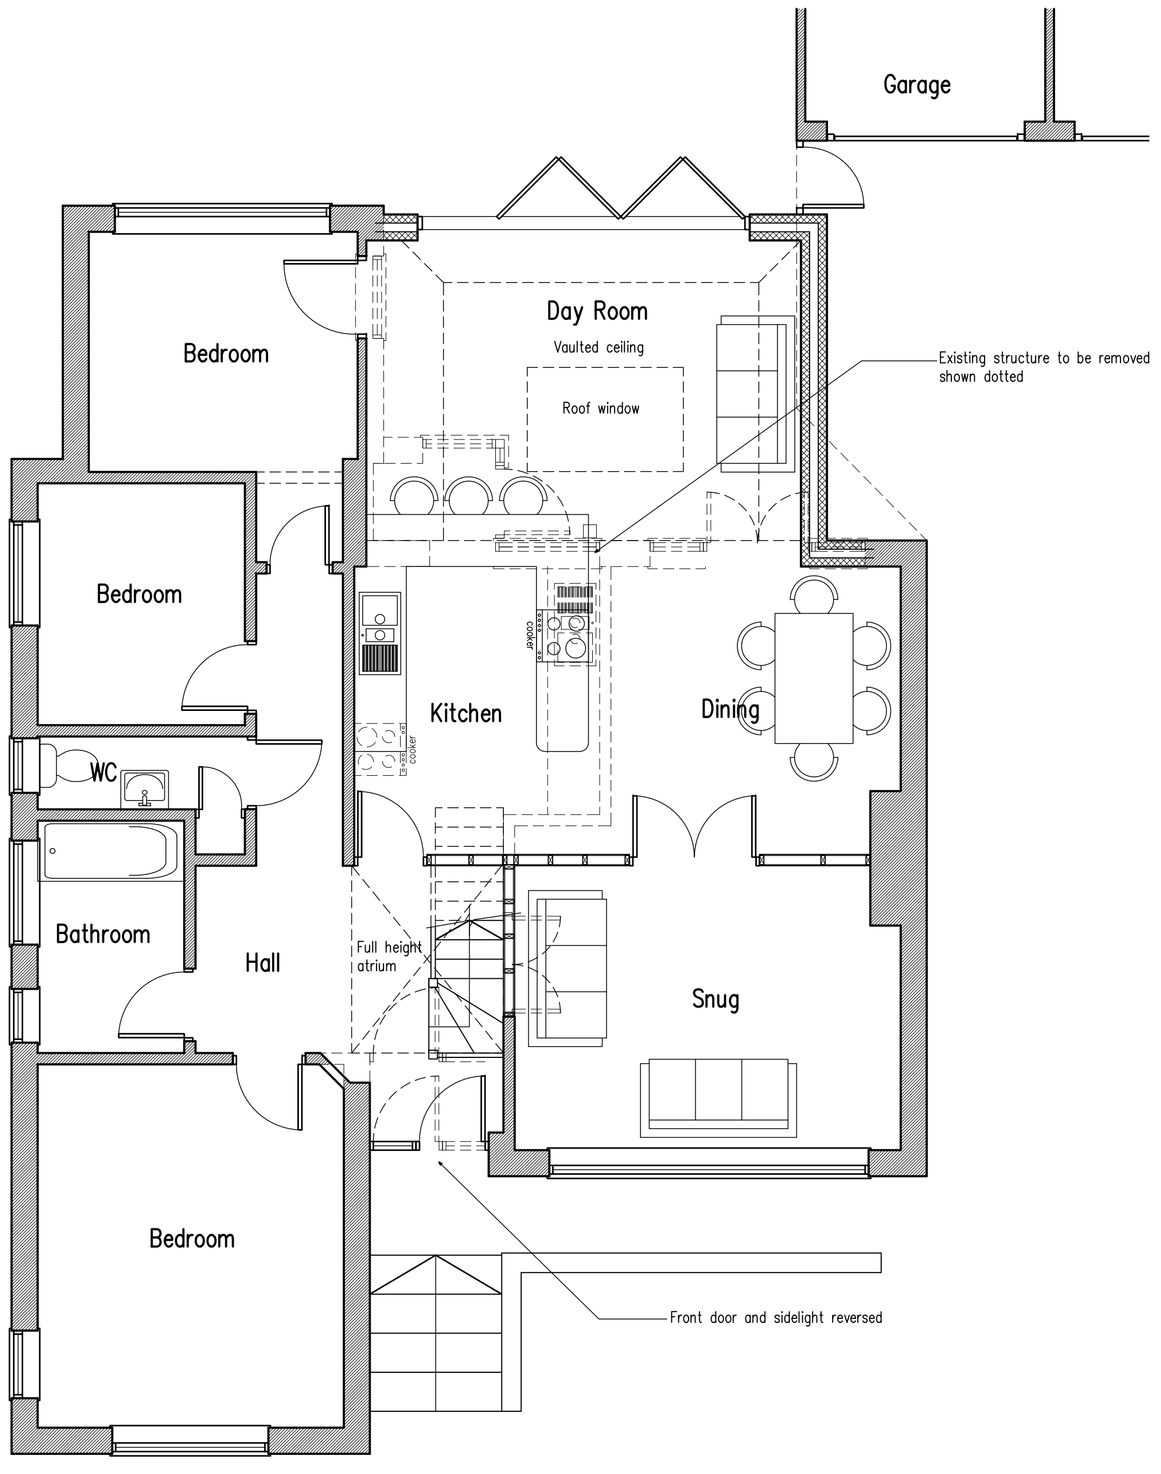


Ground Floor Plan

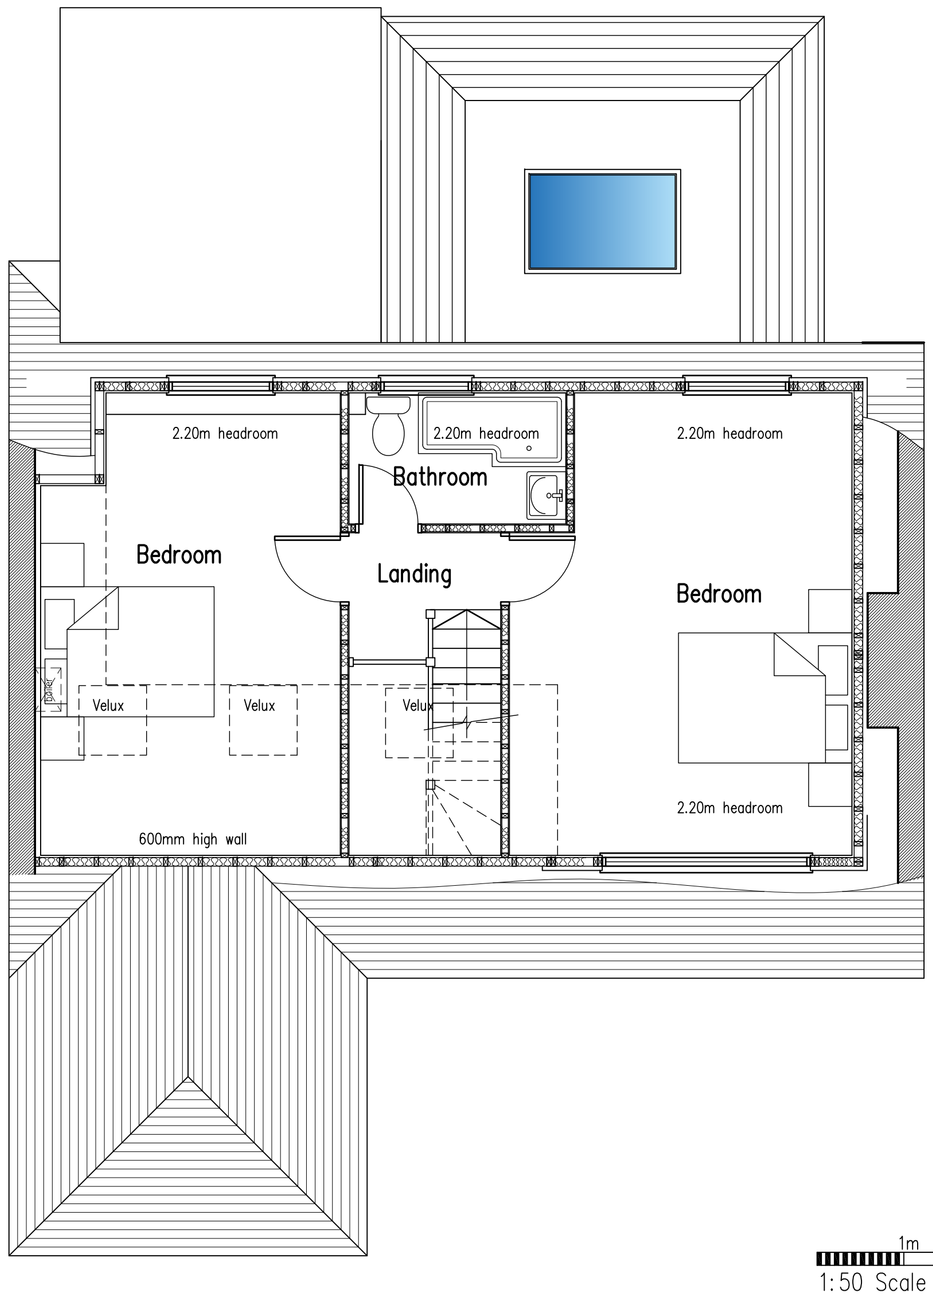

First Floor Plan



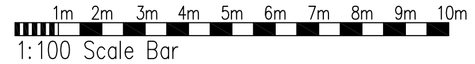

B	22.04.20	Layout amended
A	17.04.20	Additonal Velux to stairwell. Lounge altered.

Proposed Conversion Of Roof Space & Single Storey Rear Extension at: 5 Mill Hill Drive, Shoreham-By-Sea, West Sussex

rja Planning & Building Consultants Ltd.
1st Floor
10 High Street
Shoreham-By-Sea
West Sussex BN43 5DA
t: 01273 467297 mob: 07971 375739
e: rex@rjapbc.co.uk web: www.rjapbc.co.uk

Chartered Institute of Architectural Technologists

PROJECT: 5 Mill Hill Drive, Shoreham-By-Sea BN43 5TJ

DRAWING TITLE: Proposed Floor Plans & Elevations

CLIENT: Mr Rudman & Miss Brown

DWG NO: 20784-01

REVISION: B

SCALE: 1:50, 1:100 @ A1

DATE: 16.04.20

DRAWN: rex