
PHILIP J CLAY
ARCHITECTURAL DESIGN

Telephone 01903 815889
Web Site www.philclay.co.uk
E- Mail phillipclay@sky.com

Byways, Castle Lane,
Bramber, Steyning,
West Sussex.
BN44 3FB

SITE : SITE: Proposed Extension; 42 Kings Walk, Shoreham By Sea

BLOCK PLAN 1.500

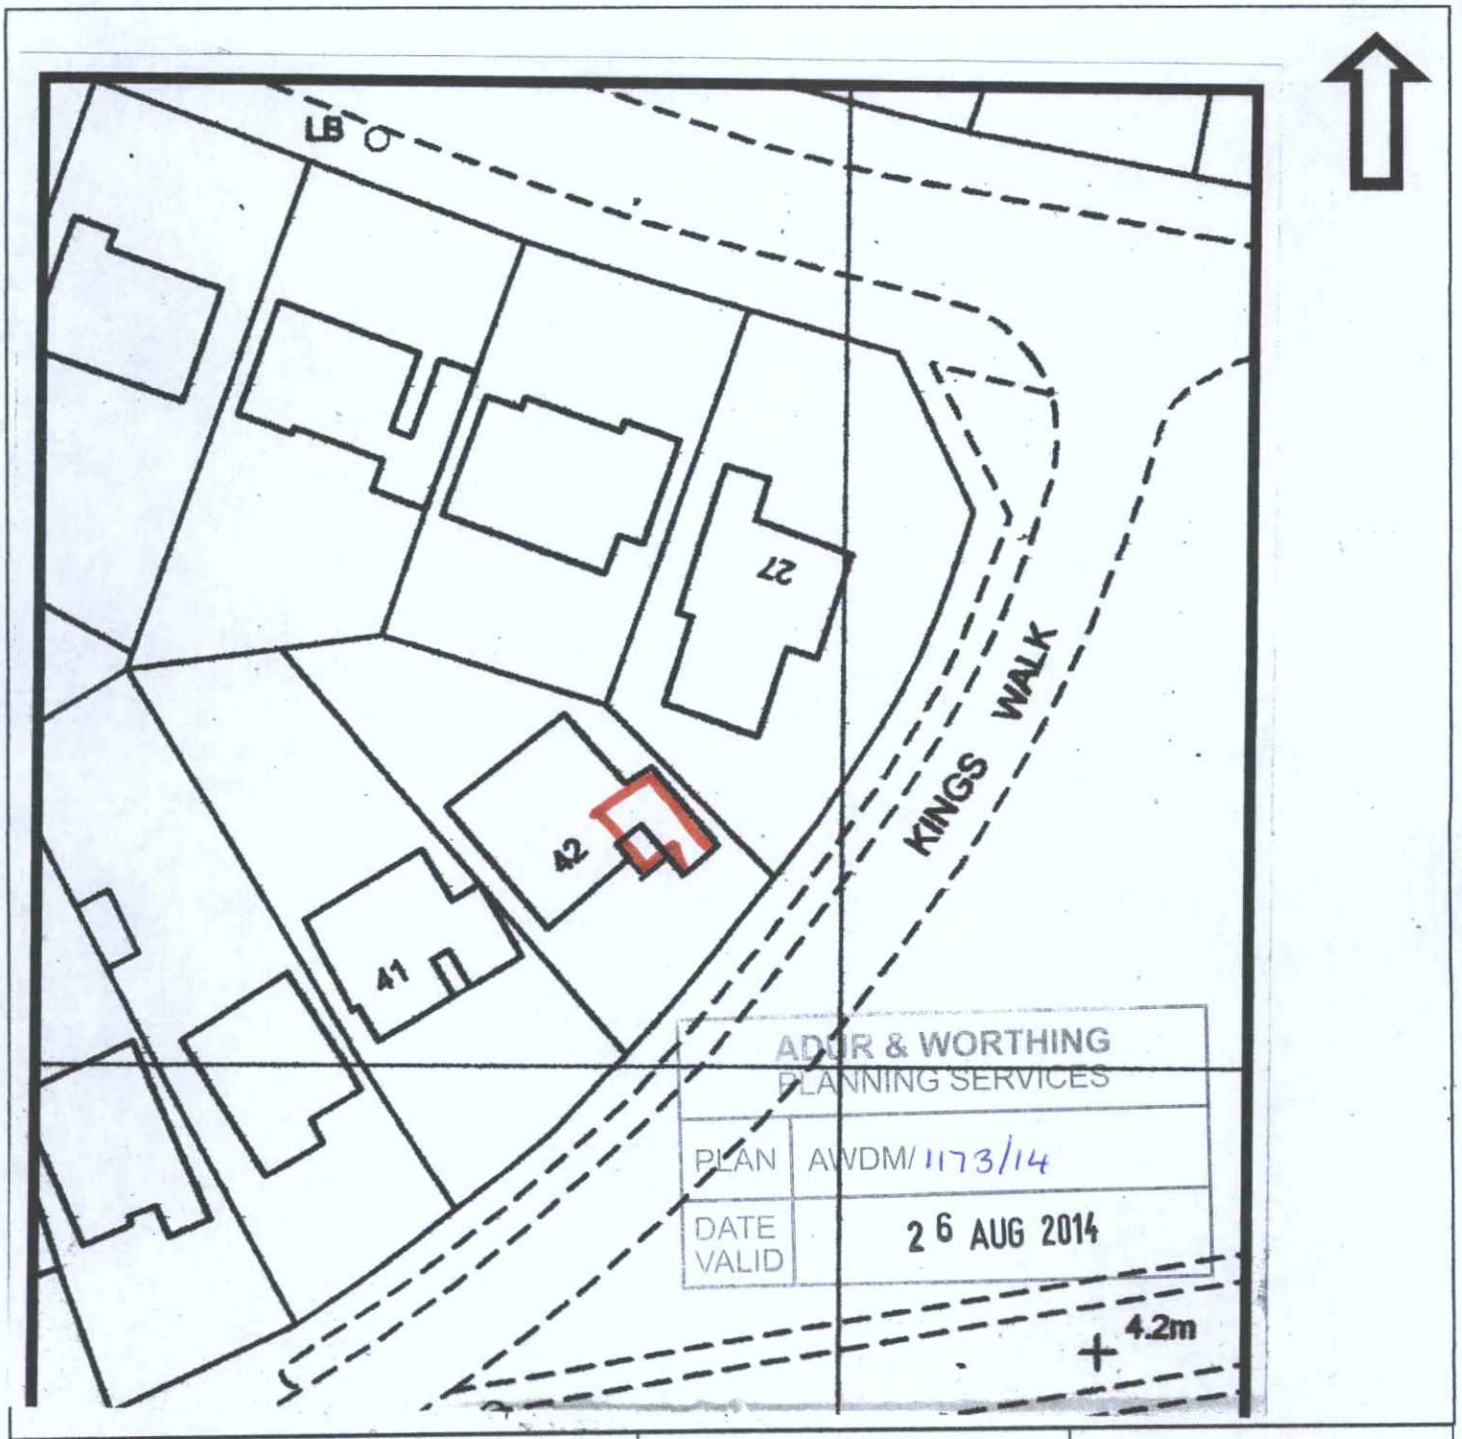

ADUR & WORTHING
PLANNING SERVICES
PLAN AWDM/1173/14
DATE VALID 26 AUG 2014

Reproduced from the O.S Map supplied; Scale 1.1250.
with the sanction of the controller HMSO,
Crown Copyright **reserved,**
All rights reserved .
Licence No. 100039863 Philip J Clay

PLAN NO : 1976/4

Plan size A4

DATE

11th August 2014