

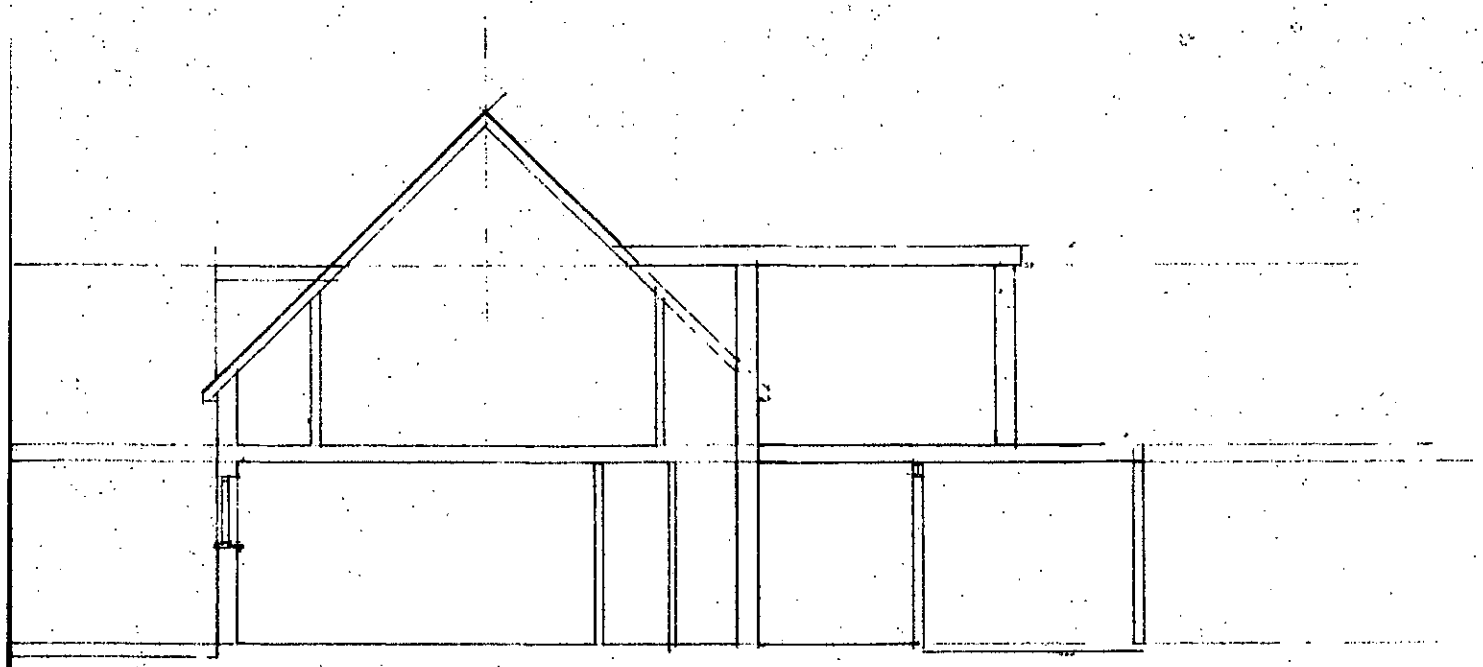



SECTION A–A

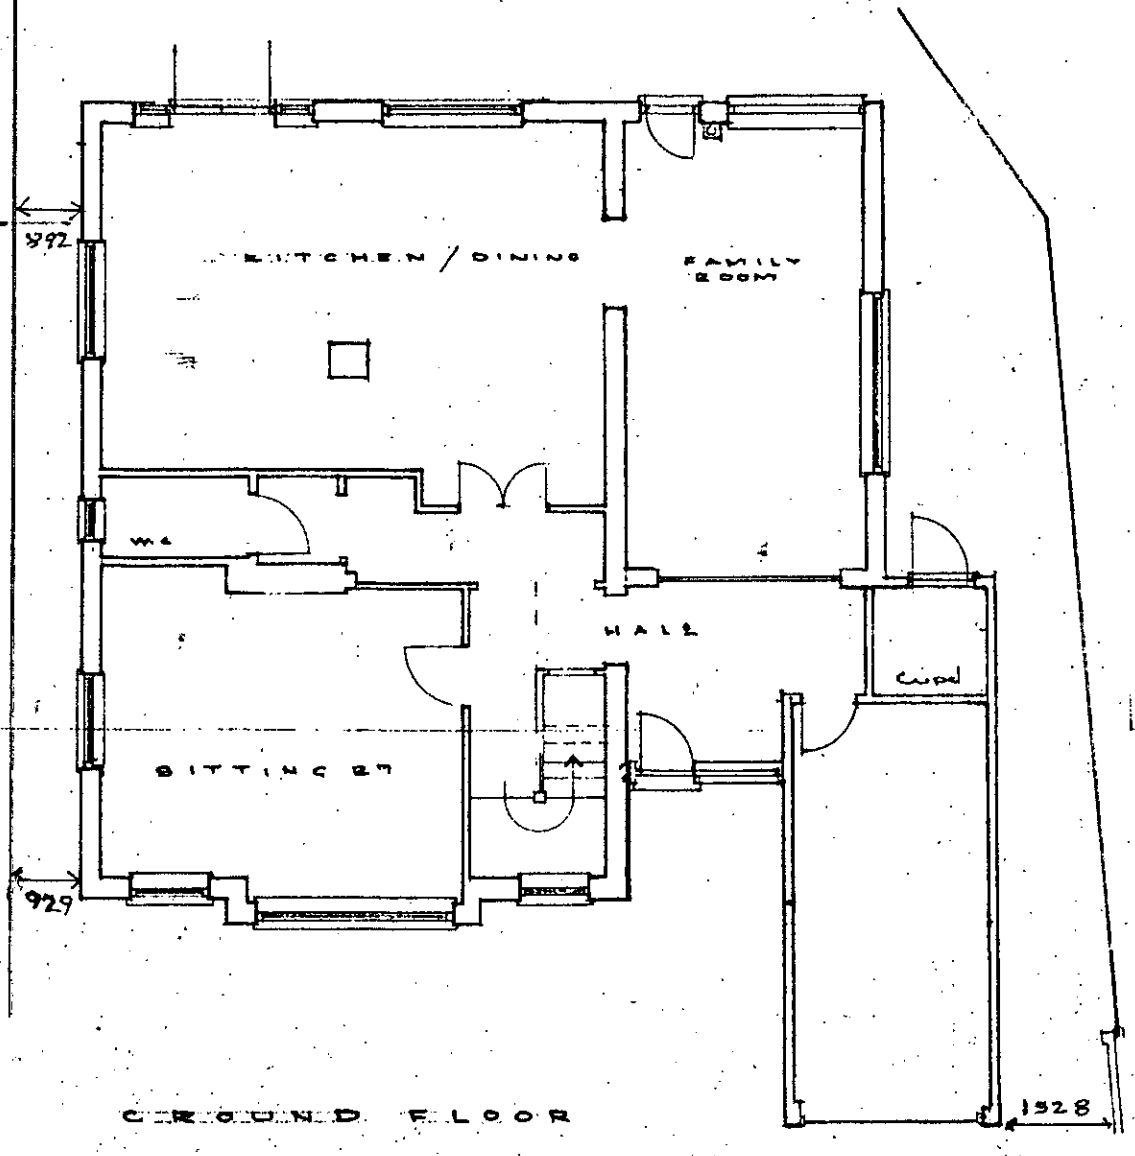


GROUND FLOOR

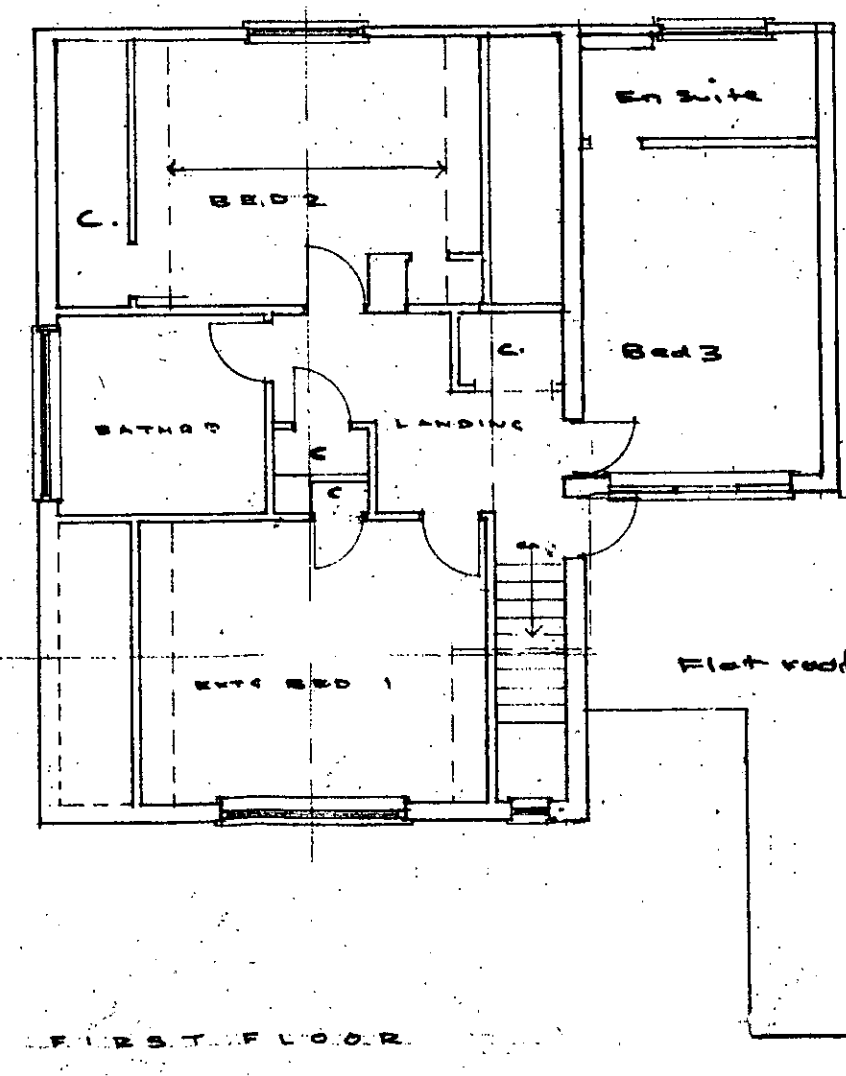

FIRST FLOOR

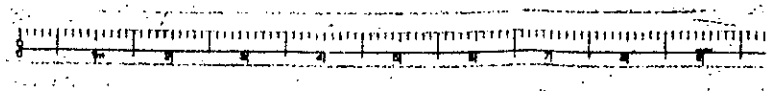

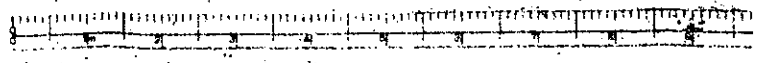

ADUR & WORTHING
PLANNING SERVICES

PLAN	AWDM/1173/14
DATE VALID	26 AUG 2014

FLOOR PLANS AND SECTIONS
existing

Project: Proposed Extensions

42 Kings walk,
Shoreham by Sea
West Sussex
BN43 6LG

CLIENT: : Mr. P. and Mrs. P. Murr

Scale/plan Size	DWG. NO.	P.J. Clay
1:50 @A1 1:100 @A3	1976/5	August 2014

PHILIP J CLAY
ARCHITECTURAL DESIGN

TELEPHONE 01903 815889
E-Mail philipcley@sky.com
web site: www.philcley.co.uk