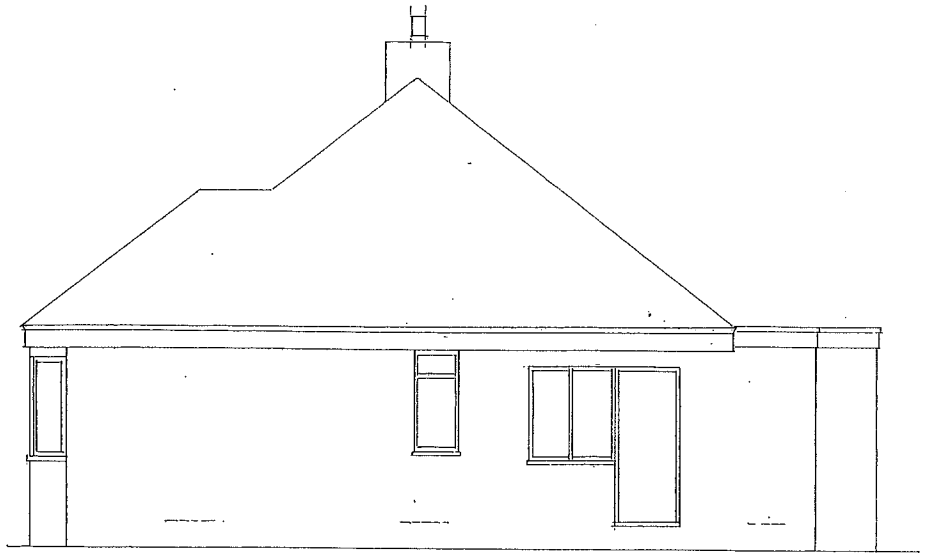

EXISTING [EAST] ELEVATION

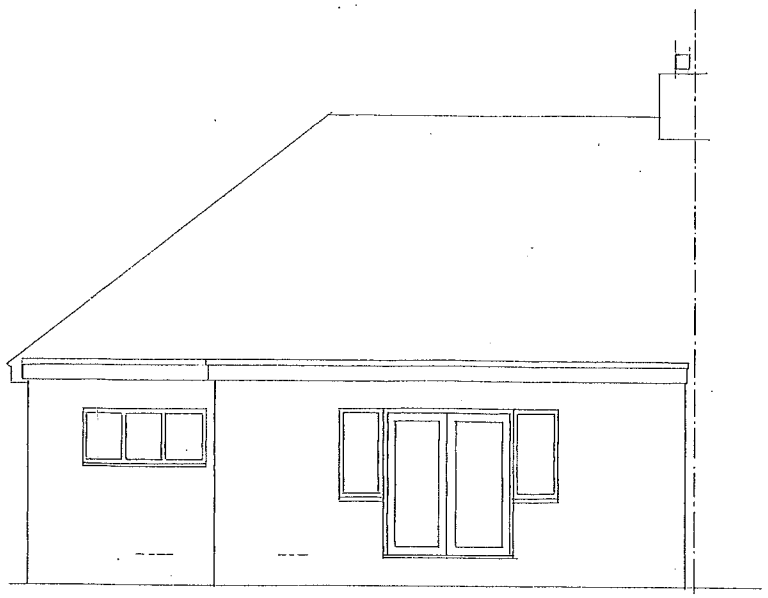

EXISTING REAR [NORTH] ELEVATION

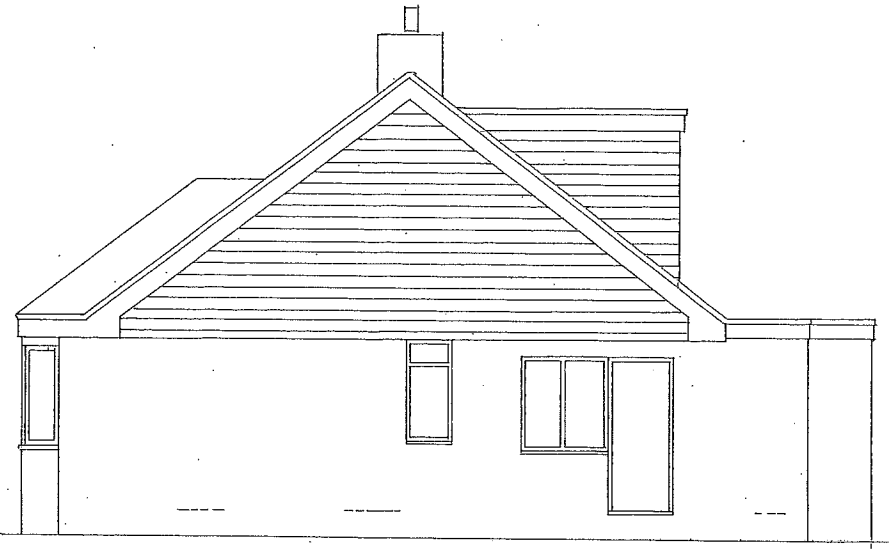

PROPOSED SIDE [EAST] ELEVATION

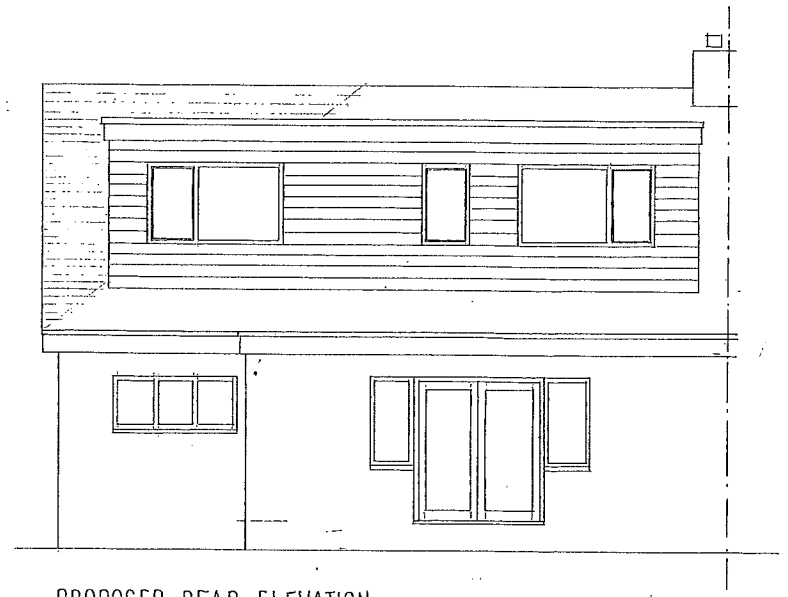

PROPOSED REAR ELEVATION

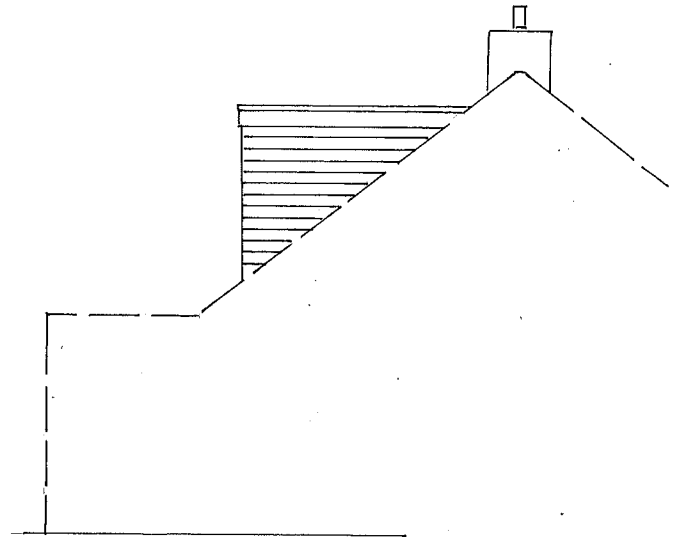

PROPOSED WEST ELEVATION



EXISTING FRONT [SOUTH] ELEVATION

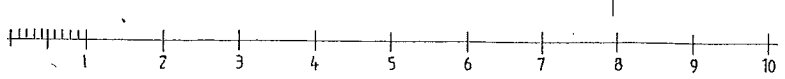

SCALE BAR @ A3

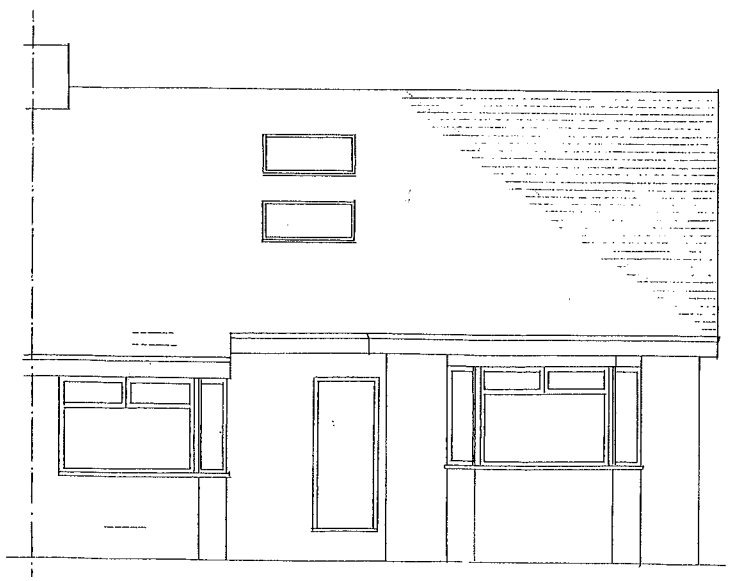

PROPOSED FRONT ELEVATION

DWG. No. 3

8 GROVER AVENUE PEACEHAVEN

PROPOSED ALTERATIONS — ELEVATIONS [EXSTG. & PROPOSED]

DRAWN BY:
ALAN R. WOOD
75 WESTBOURNE STREET
HOVE BN3 5PF tel: 01273 770602

SCALE: 1 : 100

DATED: JULY 2020