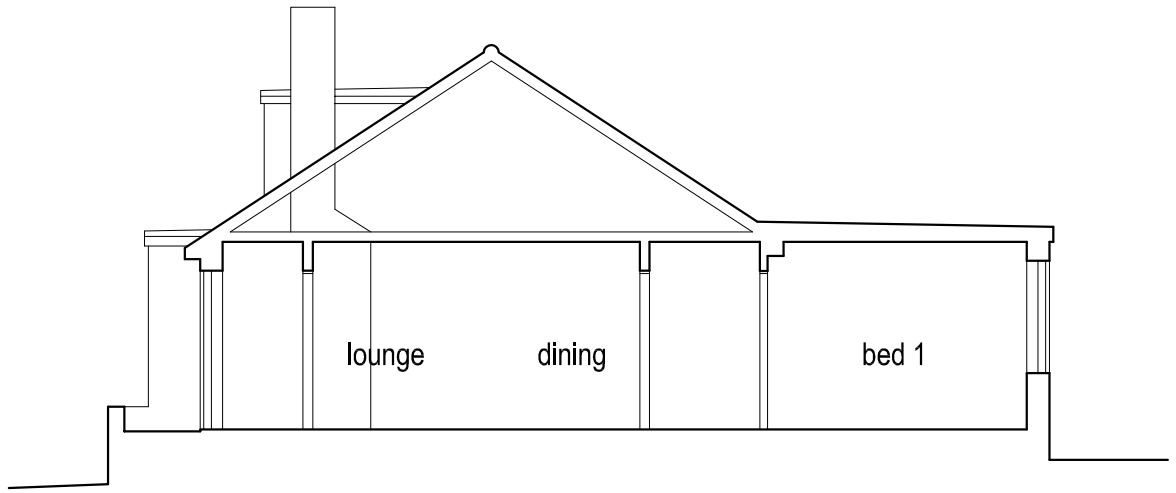

Section @ *1:100*



Front Elevation @ *1:100*

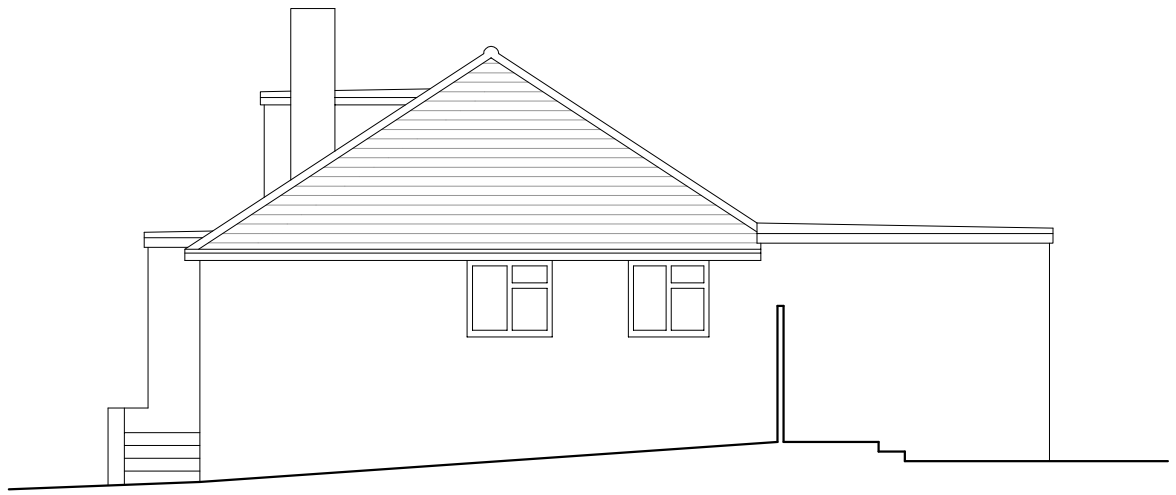

Side Elevation @ *1:100*

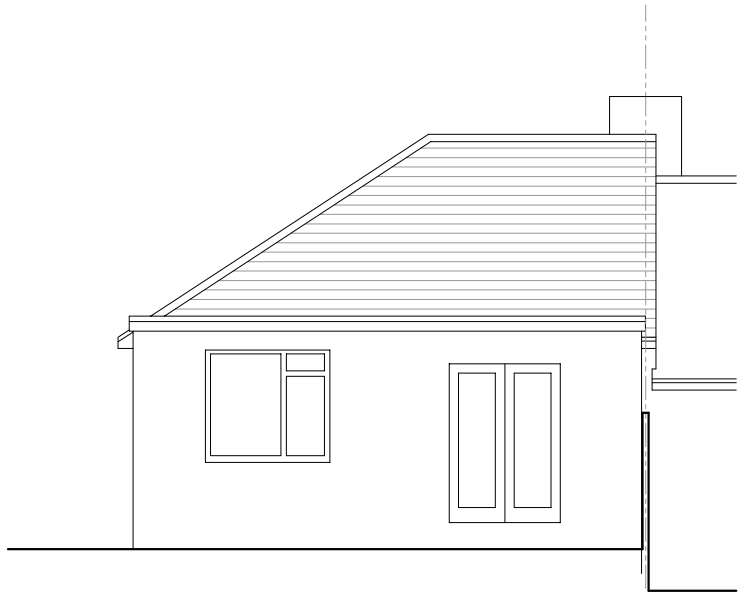

Rear Elevation @ *1:100*

0 1 2 3 5m 10m

Scale 1:100

Rev	Description	Date

Job Reference:	Client:
Loft Conversion 111 Howard Road Sompting BN15 0LP	Ms Claire Bowles
	Drawing Title: Section and Elevations as Existing

Scale: 1:100 @ A3	Dwg No: TG140/02	Drawn:	Date: 06.09.16

TG/AT

Architectural Services

All dimensions to be checked on site.

This drawing should be approved by Local Authority Planning/Building Control or other appropriate checking authority prior to commencement of work.

This drawing should not be reproduced without the prior consent of the author