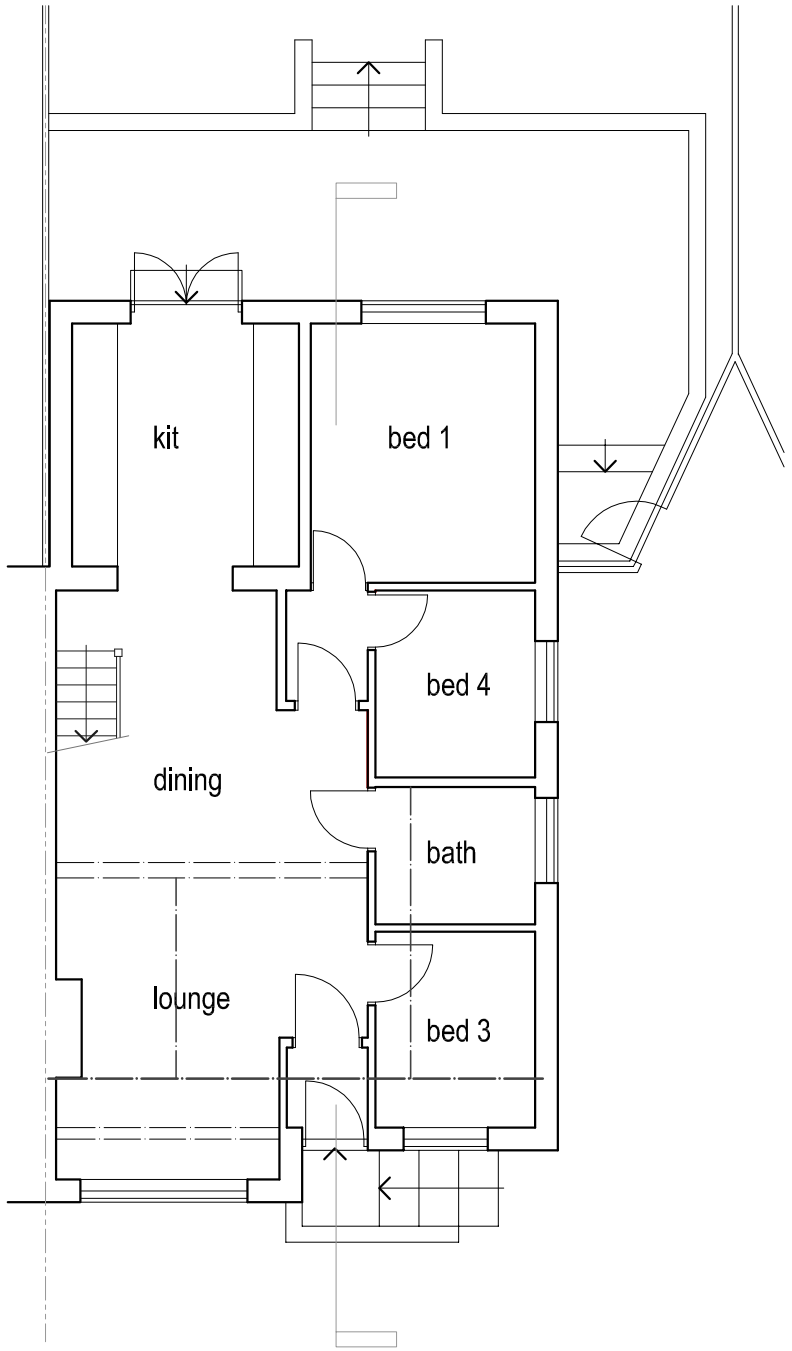

Ground Floor Plan @ 1:100

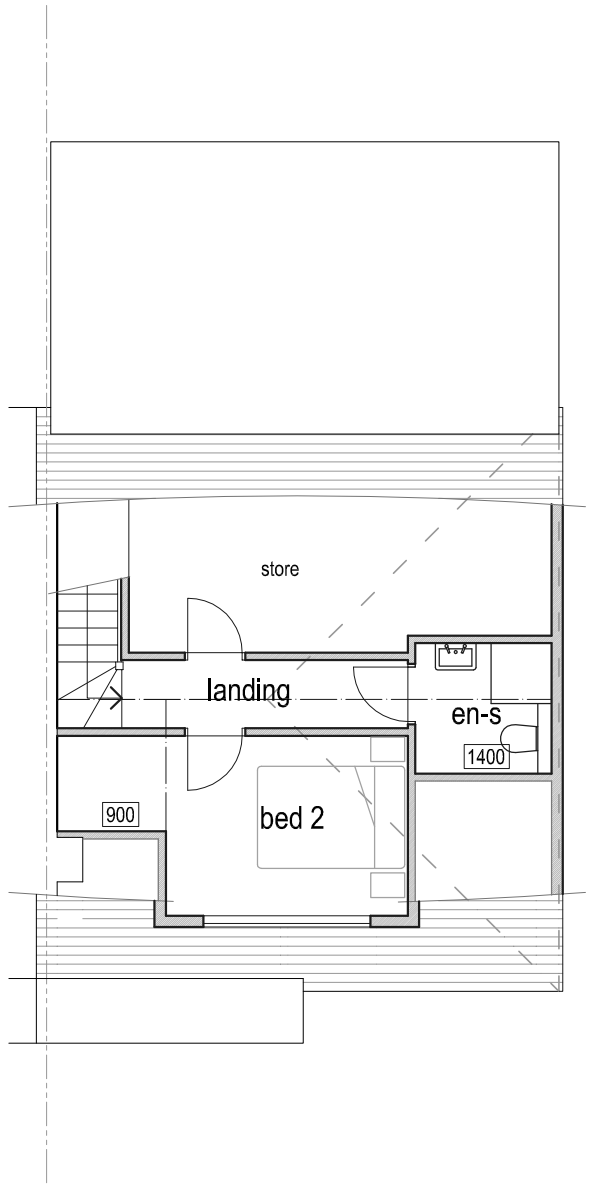

First Floor Plan @ 1:100

0 1 2 3 5m 10m

Scale 1:100

N

Rev	Description	Date

Job Reference:
Loft Conversion
111 Howard Road
Sompting
BN15 0LP

Client:
Ms Claire Bowles

Drawing Title:
Plans as Proposed

Scale: 1:100 @ A3 | Dwg No: TG140/05 | Drawn: | Date: 06.09.16

TG/AT

Architectural Services

All dimensions to be checked on site.

This drawing should be approved by Local Authority Planning/Building Control or other appropriate checking authority prior to commencement of work.

This drawing should not be reproduced without the prior consent of the author