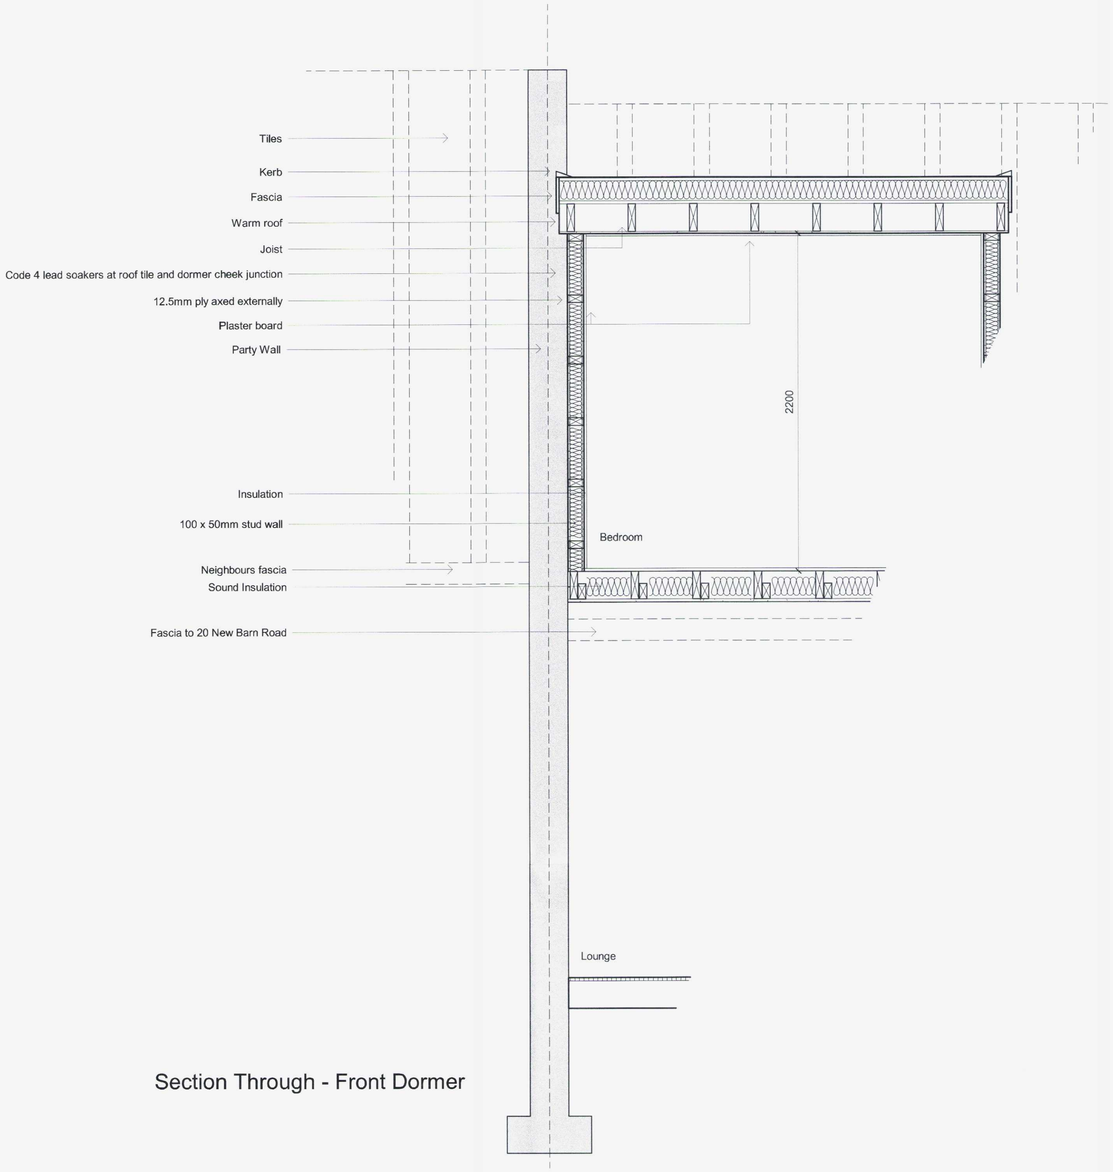

Section Through - Front Dormer

ADDITIONAL

ADUR & WORTHING PLANNING SERVICES
PLAN No. AWDM/ 1246/16
DATE Rec: 27/09/16

200 0 200 400 600 800 1000
SCALE 1:20 mm

Do Not scale from this drawing except for planning as photocopies will be subject to distortion
Drawings to be read in conjunction with all other architect's and structural engineers contract drawings and specifications:
Any discrepancies must be brought to the attention of the architect immediatialy
The contractor must verify all dimensions by site measurement before ordering materials or manufacturing components
Substitute materials and products to those named will be acceptable if proven to be of equal or higher performance and not in conflict with other elements

Drawing title

Proposed Detail
Loft Extension
July 2016
A2 drawing Size
Scale - 1:20

Project:

20 New Barn Road
Shoreham by Sea
West Sussex
BN43 6HN

Mel Humphrey

MRICS CABE

39 Northease Drive
Hove
East Sussex
BN3 8PQ

[redacted]

mel_humphrey_uk@yahoo.co.uk

RICS cabe chartered association of building engineers