

PROPOSED NORTH ELEVATION / SECTION
Scale 1:100

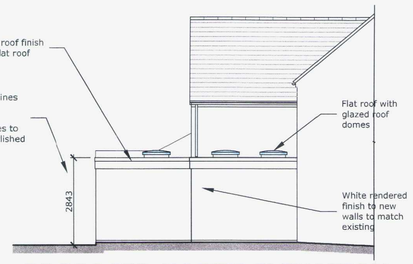

PROPOSED NORTH ELEVATION
Scale 1:100



PROPOSED EAST ELEVATION
Scale 1:100



EXISTING NORTH ELEVATION / SECTION
Scale 1:100



EXISTING NORTH ELEVATION
Scale 1:100

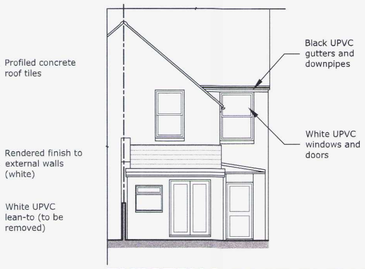

EXISTING EAST ELEVATION
Scale 1:100

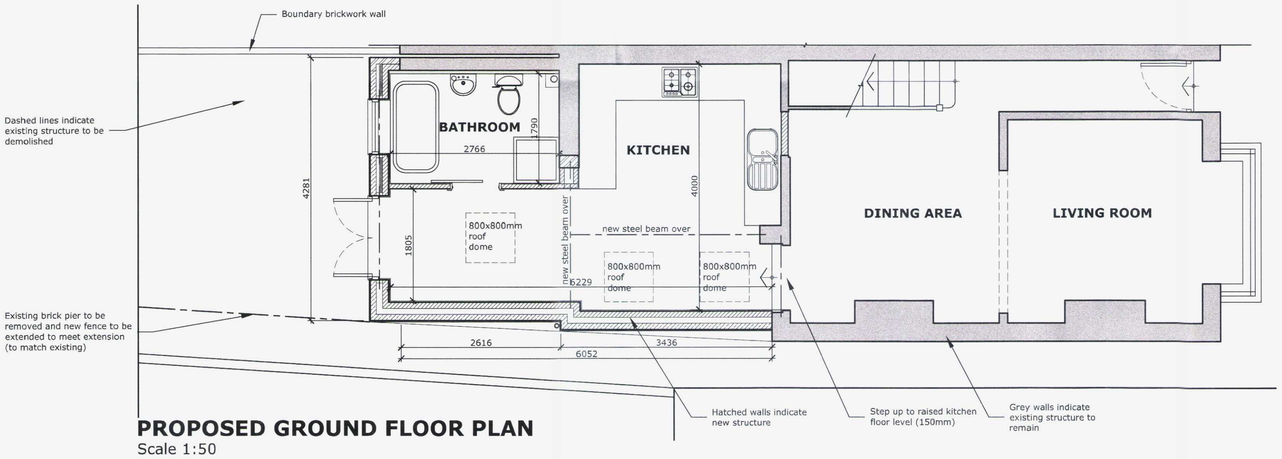

PROPOSED GROUND FLOOR PLAN
Scale 1:50

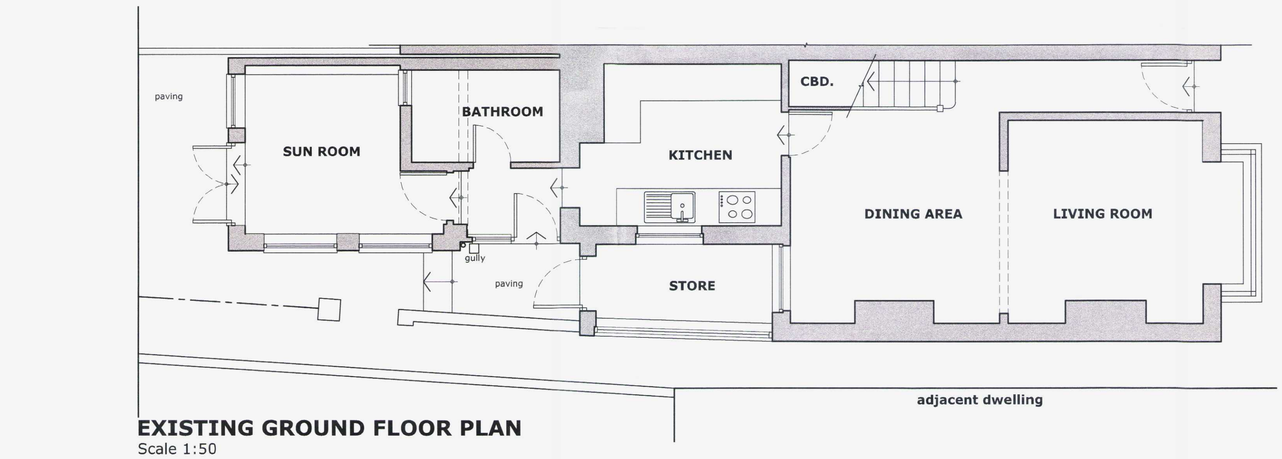

EXISTING GROUND FLOOR PLAN
Scale 1:50



LOCATION PLAN
Scale 1:1250

BLOCK PLAN
Scale 1:500

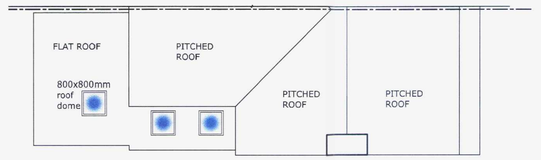

PROPOSED ROOF PLAN
Scale 1:100

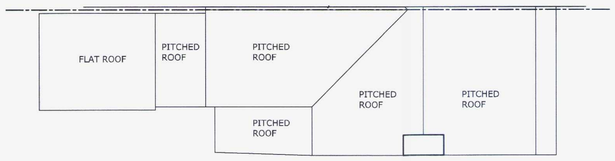

EXISTING ROOF PLAN
Scale 1:100

AMENDMENT

© Copyright: all rights have been asserted under the Copyright, Design &Patents Act 1988

NOTE:
This drawing remains the copyright of RT Architectural Services (Robert Thomas Architectural Services Ltd.), and must not be reproduced without the express permission of RT Architectural Services.

The Contractor is to check all site dimensions and levels before work starts.
Do not scale from the drawing, unless for Planning Purposes.
Notify Architectural Technologist of any discrepancies.

This drawing must be read with and checked against all structural and other specialist drawings, specifications and bills of quantities.

The Contractor is to comply with all current British Standards and Building Regulations whether or not specifically stated on these drawings.

Chartered Institute of Architectural Technologists
Registered Practice

0m 50m 100m
1:1250 Scale bar

0m 25m 50m
1:500 Scale bar

0m 10m 20m
1:200 Scale bar

0m 5m 10m
1:100 Scale bar

0m 5m
1:50 Scale bar

REV.	DATE	DESCRIPTION	By
A	12/09/16	Overall height of proposed extension reduced by 300mm following planning officer comments	RT

Architectural Services
Architecture • Party Wall • Construction Consultant

61 Coulstock Road, Burgess Hill
West Sussex, RH15 9XZ
Tel : 01444 672952 / 07546 220976

Email : info@rtarchitecturalservices.co.uk
Website : www.rtarchitecturalservices.co.uk
Facebook : www.facebook.com/rtarchitecturalservicesltd

CLIENT
Mr & Mrs Mullins

PROJECT
EXTENSION AT
20 Victoria Road
Shoreham-by- Sea
West Sussex, BN43 5LB

DRAWING TITLE
Extg. Plans & Elevations
Prop. Plans & Elevations
Block & Location Plans

SCALE	DATE	DRAWN BY
A1 as noted	29/06/16	R Thomas

DRAWING NUMBER	REVISION
1625 / P01	A

- [ ] Preliminary
- [x] Issued for Planning approval
- [ ] Issued for Building Regulation approval
- [ ] Issued for Tender
- [ ] Issued for Construction
- [ ] As Built

RECEIVED - WORTHING BUILDING SERVICES
APPLN 1025/16
Rec 12/09/16