
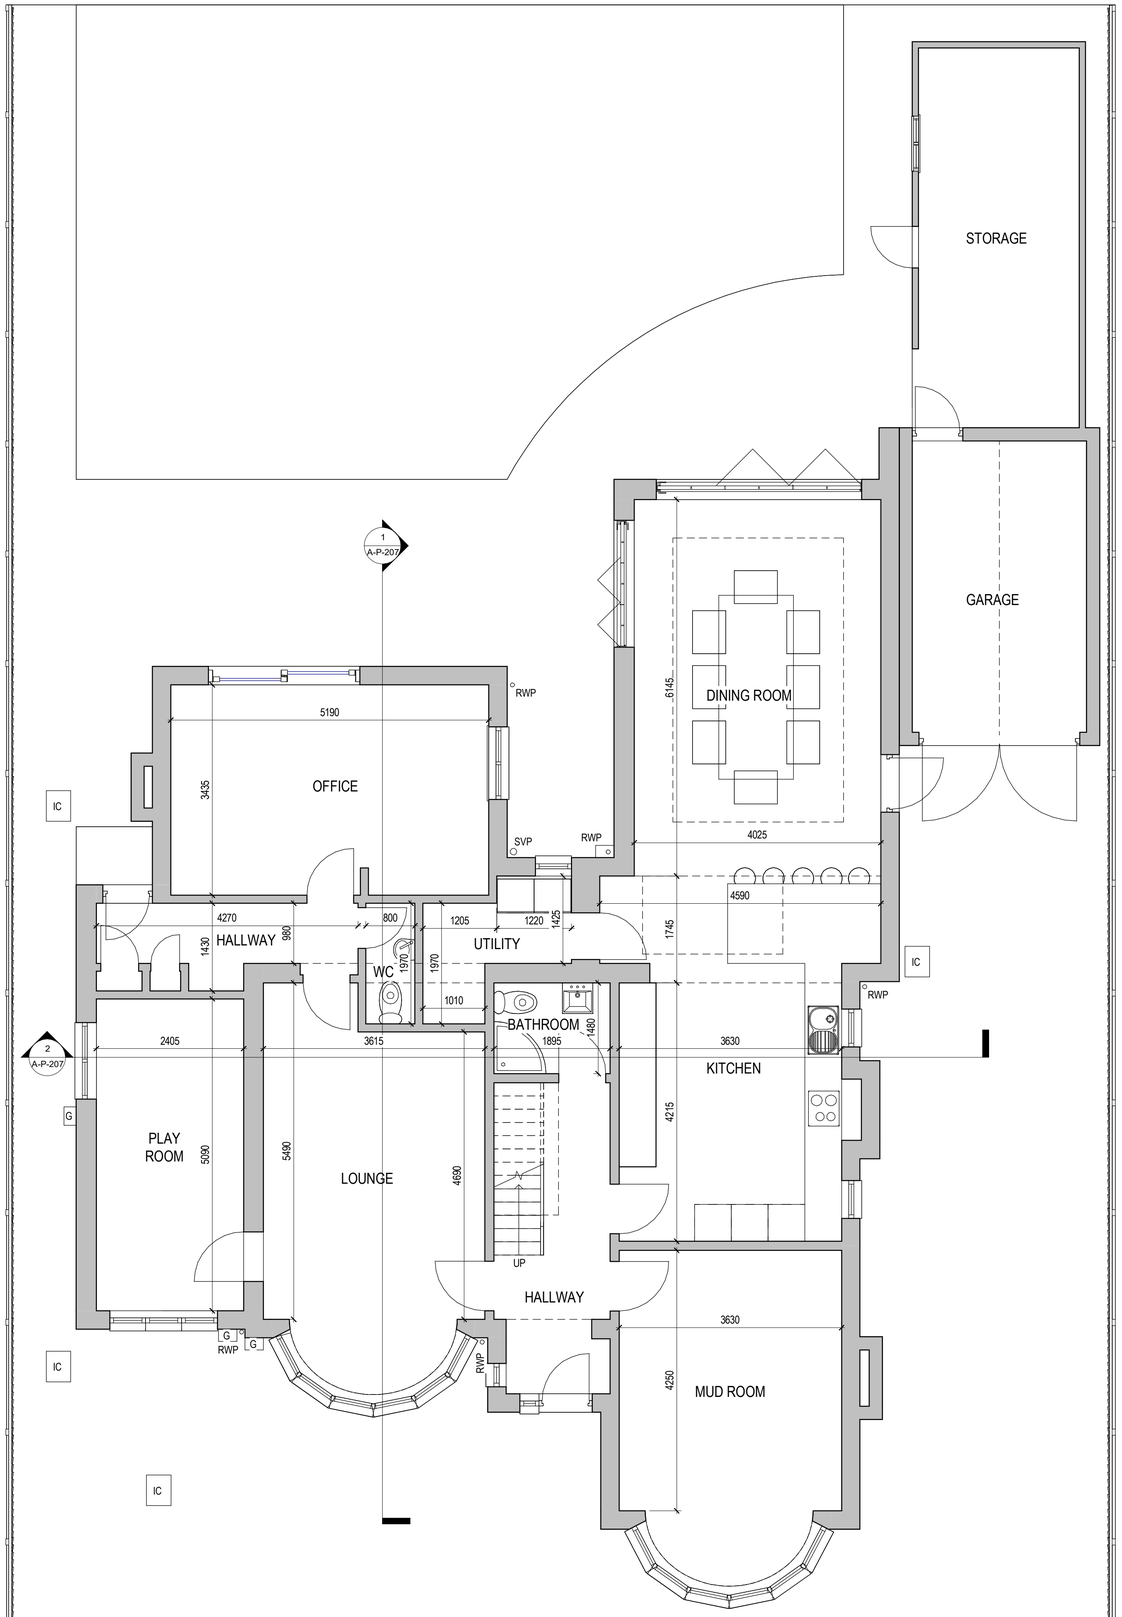


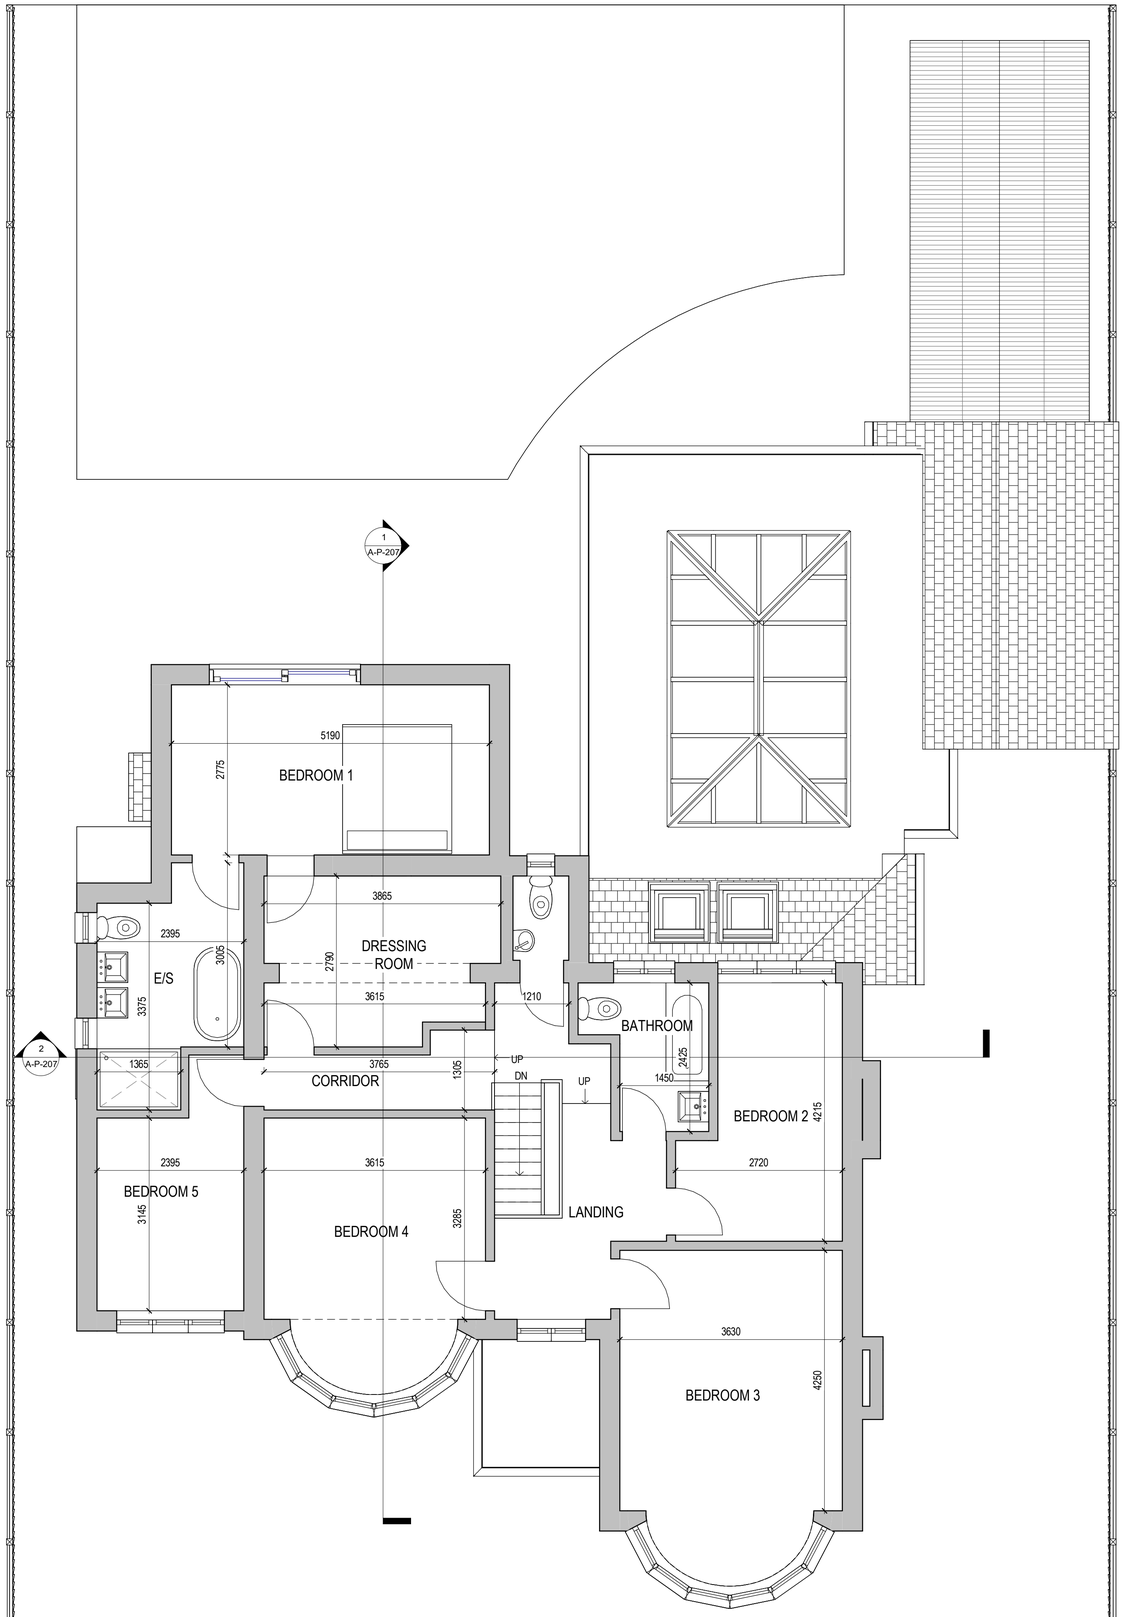

North

1 Proposed Ground Floor
1 : 50

2 Proposed First Floor
1 : 50

0 5 m

REV	DATE	DESCRIPTION
A	2/9/25	Opening adjusted in Bedroom 1.

Coastline ARCHITECTS

Contact
01903 357 047
info@coastlinearchitects.com
www.coastlinearchitects.com

CLIENT
Mr & Mrs Padgett

SITE ADDRESS
49 Offington Avenue
Worthing BN13 9PJ

PROJECT TITLE
Proposed second storey side & rear extension and internal alterations

DRAWING TITLE
PROPOSED GF & FF PLANS

STATUS
PLANNING

DATE
26/6/2025

DRAWN BY
EL

SCALE
1 : 50 @A1

DRAWING NO.
A-P-201

Rev. A