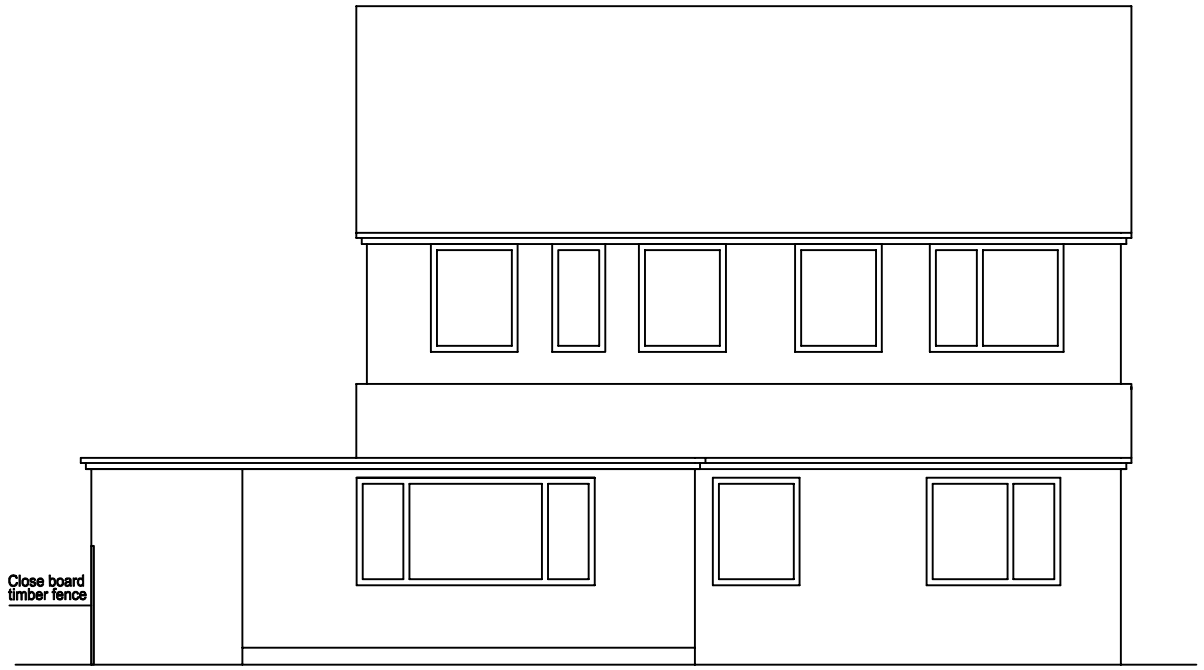

Existing rear elevation Scale 1:100 0 1 2 3 4 5

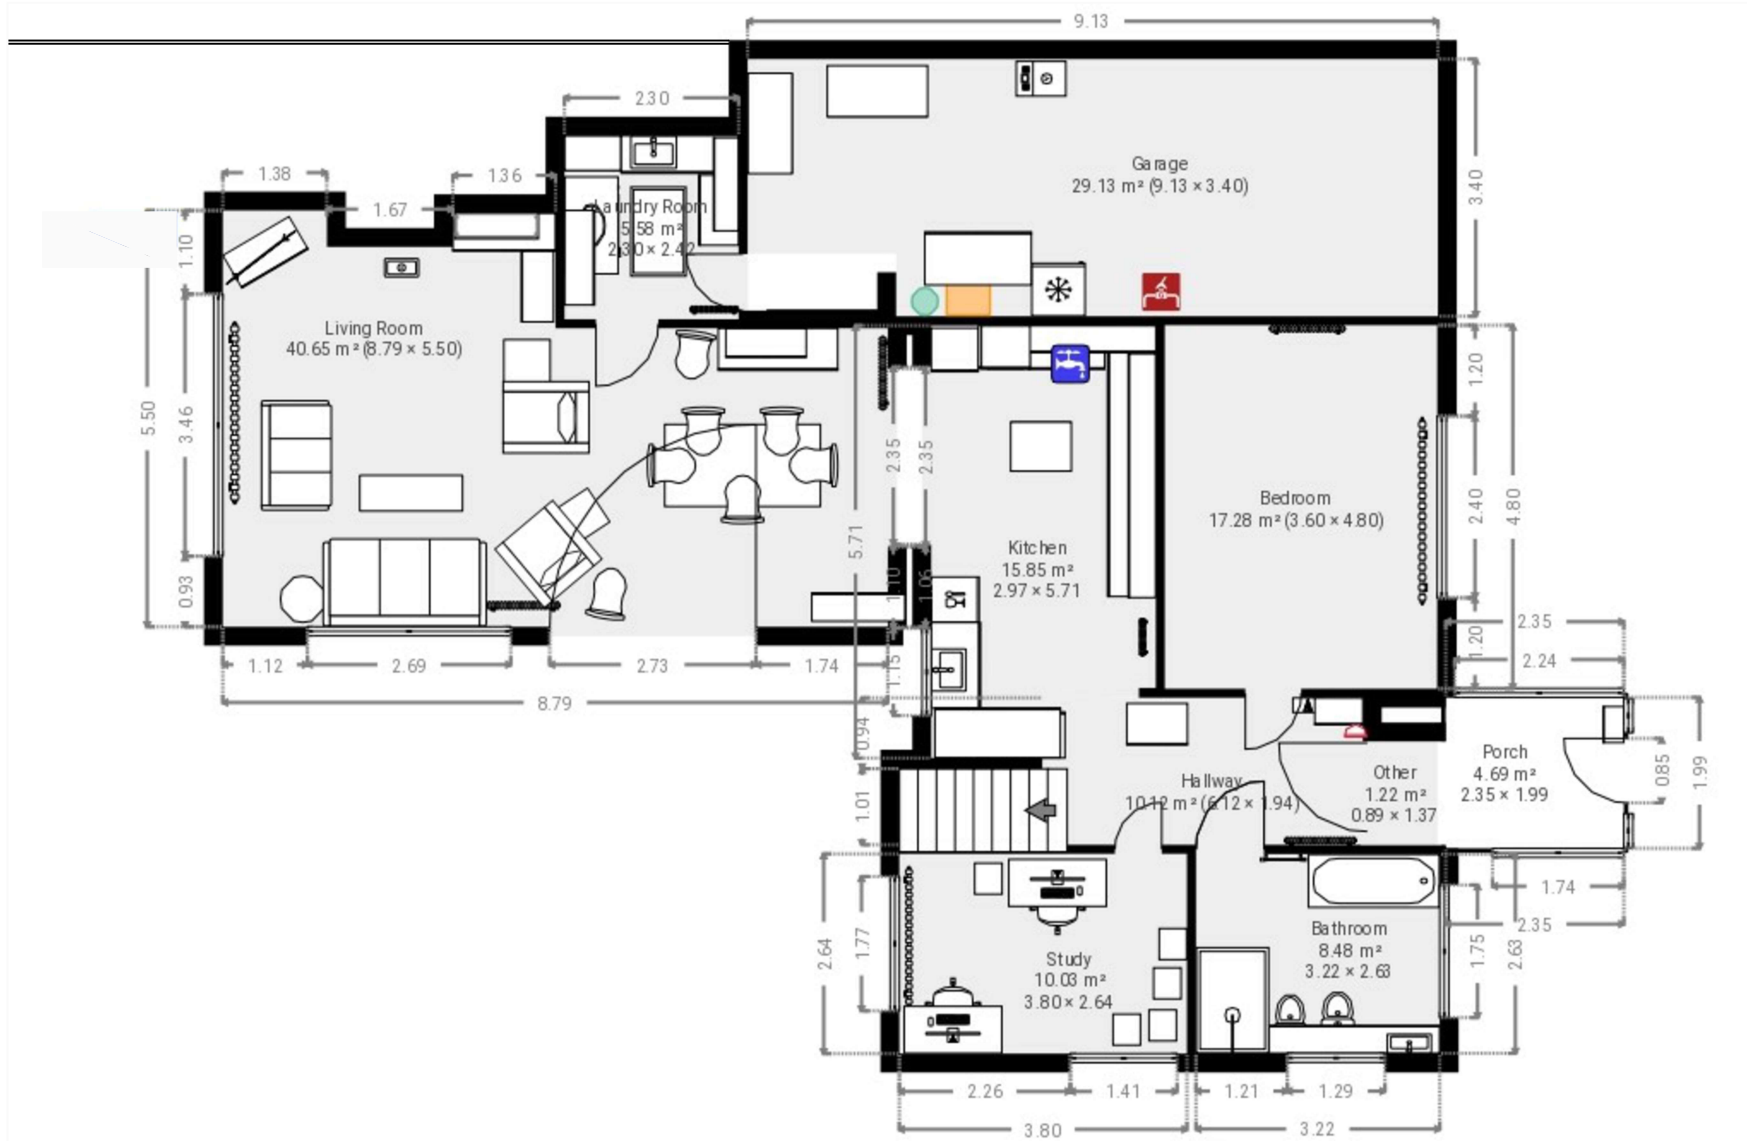

Plan as Existing Scale 1:100 0 1 2 3 4 5

AIRA AIRA, 2nd Floor, Noah's Yard, York Way, London, N1 9AA 0330 822 5493 hello@airahome.com www.airahome.com		Project Status: PLANNING	Scale: various @ A3	Drawn: F. Sgroi	Checked:
	Site Address: Applewood, WORTHING, BN13 3DE	Title: EXISTING PLANS & ELEVATIONS	Drawing No. AIRA _2408_1002		Rev.