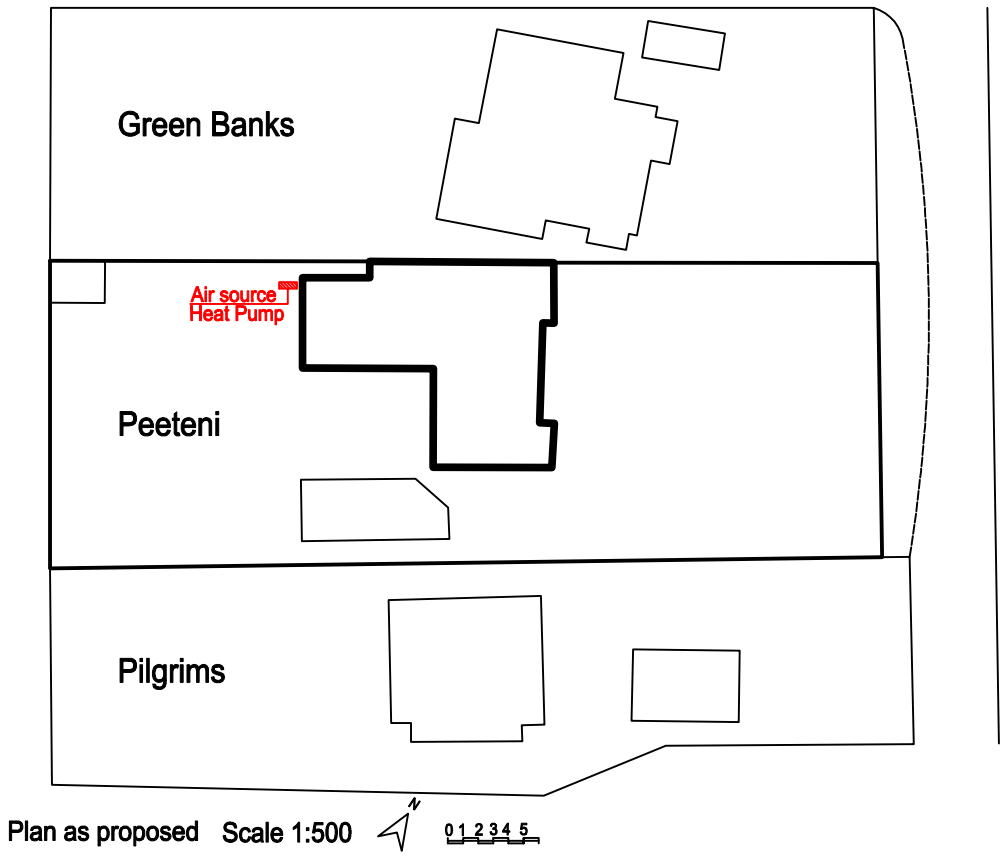

Plan as proposed Scale 1:500 0 1 2 3 4 5

Detail 12 kW Air Source Heat Pump Dimensions

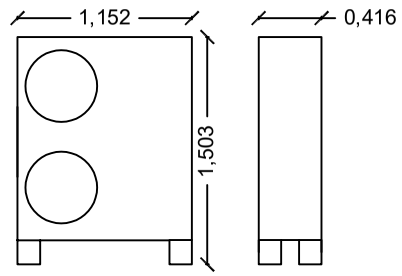

Scale 1:50 0 0.5 1 1.5 2

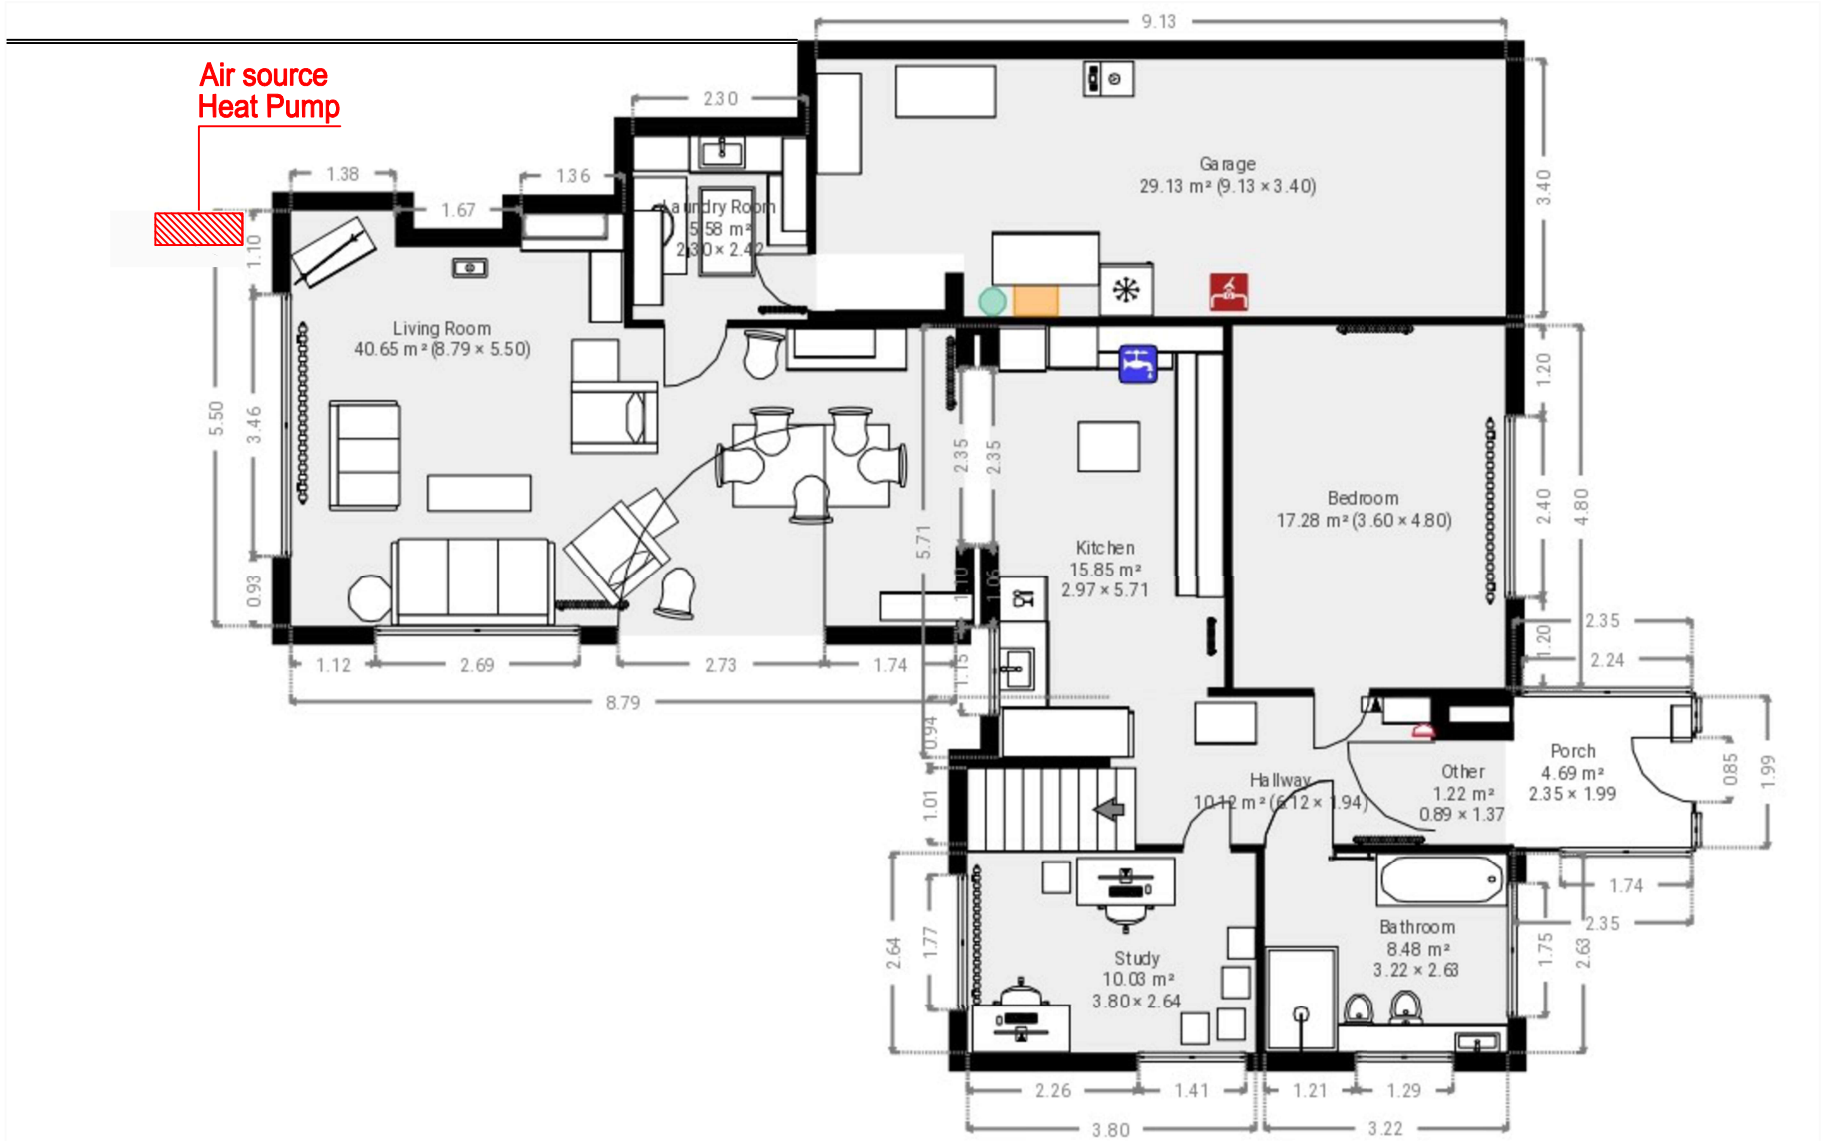

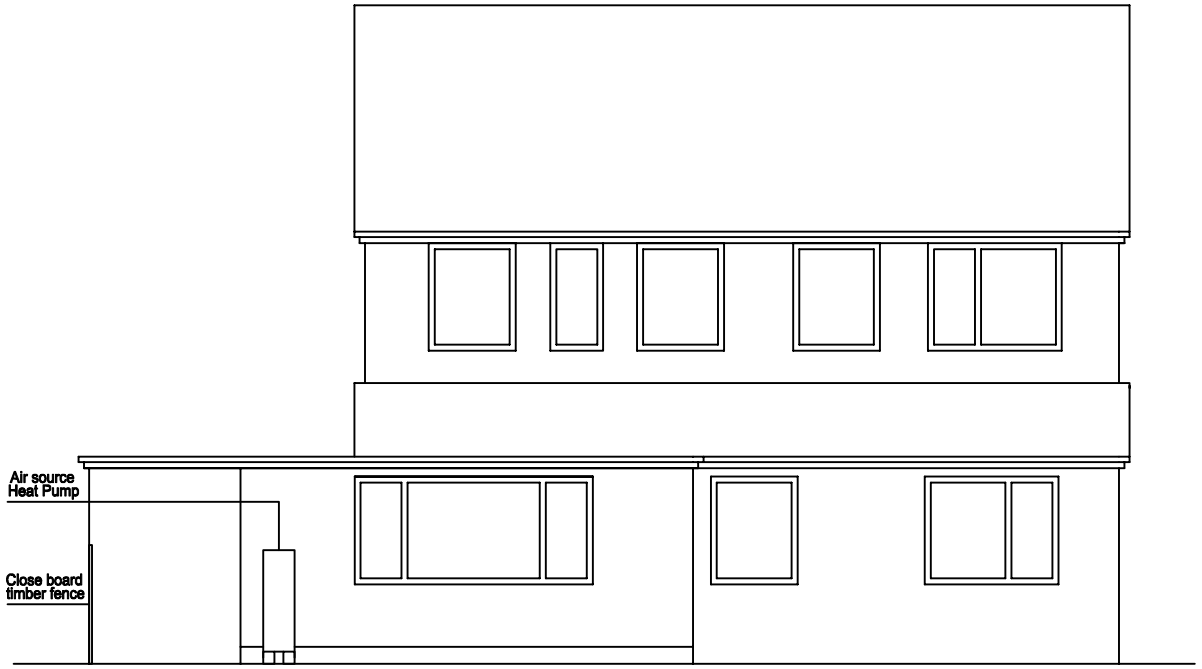

Proposed rear elevation Scale 1:100 0 1 2 3 4 5

Plan as Proposed Scale 1:100 0 1 2 3 4 5

AIRA

AIRA, 2nd Floor,
Noah's Yard, York Way,
London, N1 9AA

0330 822 5493
hello@airahome.com
www.airahome.com

	Project Status: PLANNING	Scale: various @ A3	Drawn: F. Sgroi / Checked:
Site Address: 220 Langley Way, WEST WICKHAM, BR4 0DU	Title: PROPOSED PLANS & ELEVATIONS	Drawing No. AIRA _2408_1003	Rev.