ADUR DISTRICT COUNCIL

WEST SUSSEX

TOWN AND COUNTRY PLANNING ACT, 1990
TOWN & COUNTRY PLANNING (TREE PRESERVATION ORDER)
and (TREES IN CONSERVATION AREAS) REGULATIONS

FOR OFFICIAL USE ONLY
Appl. No ADC033267 T/F
Date Received 05 JUN 2007

APPLICATION TO CARRY OUT WORK TO TREES

subject to a Tree Preservation Order/including trees in a Conservation Area (not subject to a Tree Preservation Order)

copies of this form together with 4 copies of a site plan accurately identifying the trees affected by this application should be completed and returned to the Planning Officer. You are advised to read the notes for guidance (overleaf) before completing the form..
All measurements are to be given in metric (89/617 EEC Directive)

Applicant (In BLOCK CAPITALS)	Agent (if any) to whom correspondence should be sent (IN BLOCK CAPITALS)
ame MRS. OLIVER	Name SOUTH COAST TREE CARE
ddress 33 RAVENS ROAD, SHOREHAM	Address 6 THE CYGNETS, SHOREHAM BN43 5UH
el. No. [redacted]	Tel. No. 01273 461130

Full address or location of the land to which this application relates

33 RAVENS ROAD, SHOREHAM

THE TREE IS SITUATED AT END OF REAR GARDEN

Particulars of applicants interests in the land on which the trees are growing:

THE OWNERS REAR GARDEN

Title of the Tree Preservation Order, Planning Permission or Conservation Area.

HE TREE PRESERVATION ORDER No. ? 19 T.P.O

LANNING PERMISSION REFERENCE

HE CONSERVATION AREA

Description of trees: (Give particulars of each tree, group of trees or woodlands together with the number of trees involved so that those involved can be easily identified.)

1 LARGE IVY CLAD POPLAR TREE

Extent and type of operation (give details of the works for which permission is required):

TO POLLARD THE TREE BACK TO PREVIOUS POINT AND REMOVE IVY FROM REMAINING STUMP.

P.T.O.

C.P. 13

7. If applicable, state how the selective works are marked for identification purposes:

8. For what reason is the application made?

THE TREE HAS BECOME VERY LARGE AND BEING A POPLAR TREE THE RISK OF LIMBS SNAPPING OUT COULD BE A POTENTIAL HAZARD. THE TREE HAS BEEN POLLARDED BEFORE APPROXIMATETY 20 YEARS AGO

9. Have you/the applicant any proposals for replanting? If so, give details:

(See Note (d))

I/We apply for permission to carry out works to the trees described in this application and indicated on the attached plans.
(*Delete where not applicable)

Dated 29/05/07 Signed [redacted]

Applicant/Agent: STEPHEN DUANCE

NOTES

a) **In all cases,** plans should be submitted with this application in order that the trees in question can be accurately identified. (4 copies are required). The plans should also clearly indicate the site to which the application relates edged in red.

b) Where selective felling is to be carried out or isolated or hedgerow trees are to be felled, the trees to be felled should be accurately marked on a plan to a scale not less than1:2500.

c) When a wood or portion of wood is to be clear felled, a plan to a scale of 1:10000 metric showing the boundary of the area to be felled and the acreage involved is required.

d) In most cases where felling is proposed a certain amount of **replanting** is likely to be a requirement of any consent which may be granted.

e) Any additional information in support of your proposal may be included in a letter accompanying the application, if you so wish.

f) Forms and plans should be sent to The District Planning Officer, Adur District Council, Civic Centre, Ham Road, Shoreham-by-Sea, West Sussex. BN43 6PR

ADUR
DISTRICT COUNCIL

CHIEF EXECUTIVES DEPARTMENT

P. DAVIES
Head of Planning and Community

Civic Centre, Ham Road, Shoreham-by-Sea
West Sussex. BN43 6PR
Telephone, (01273) 263000
Fax No. (01273) 263027
E Mail - developmentcontrol@adur.gov.uk

Local Authority
BUILDING CONTROL

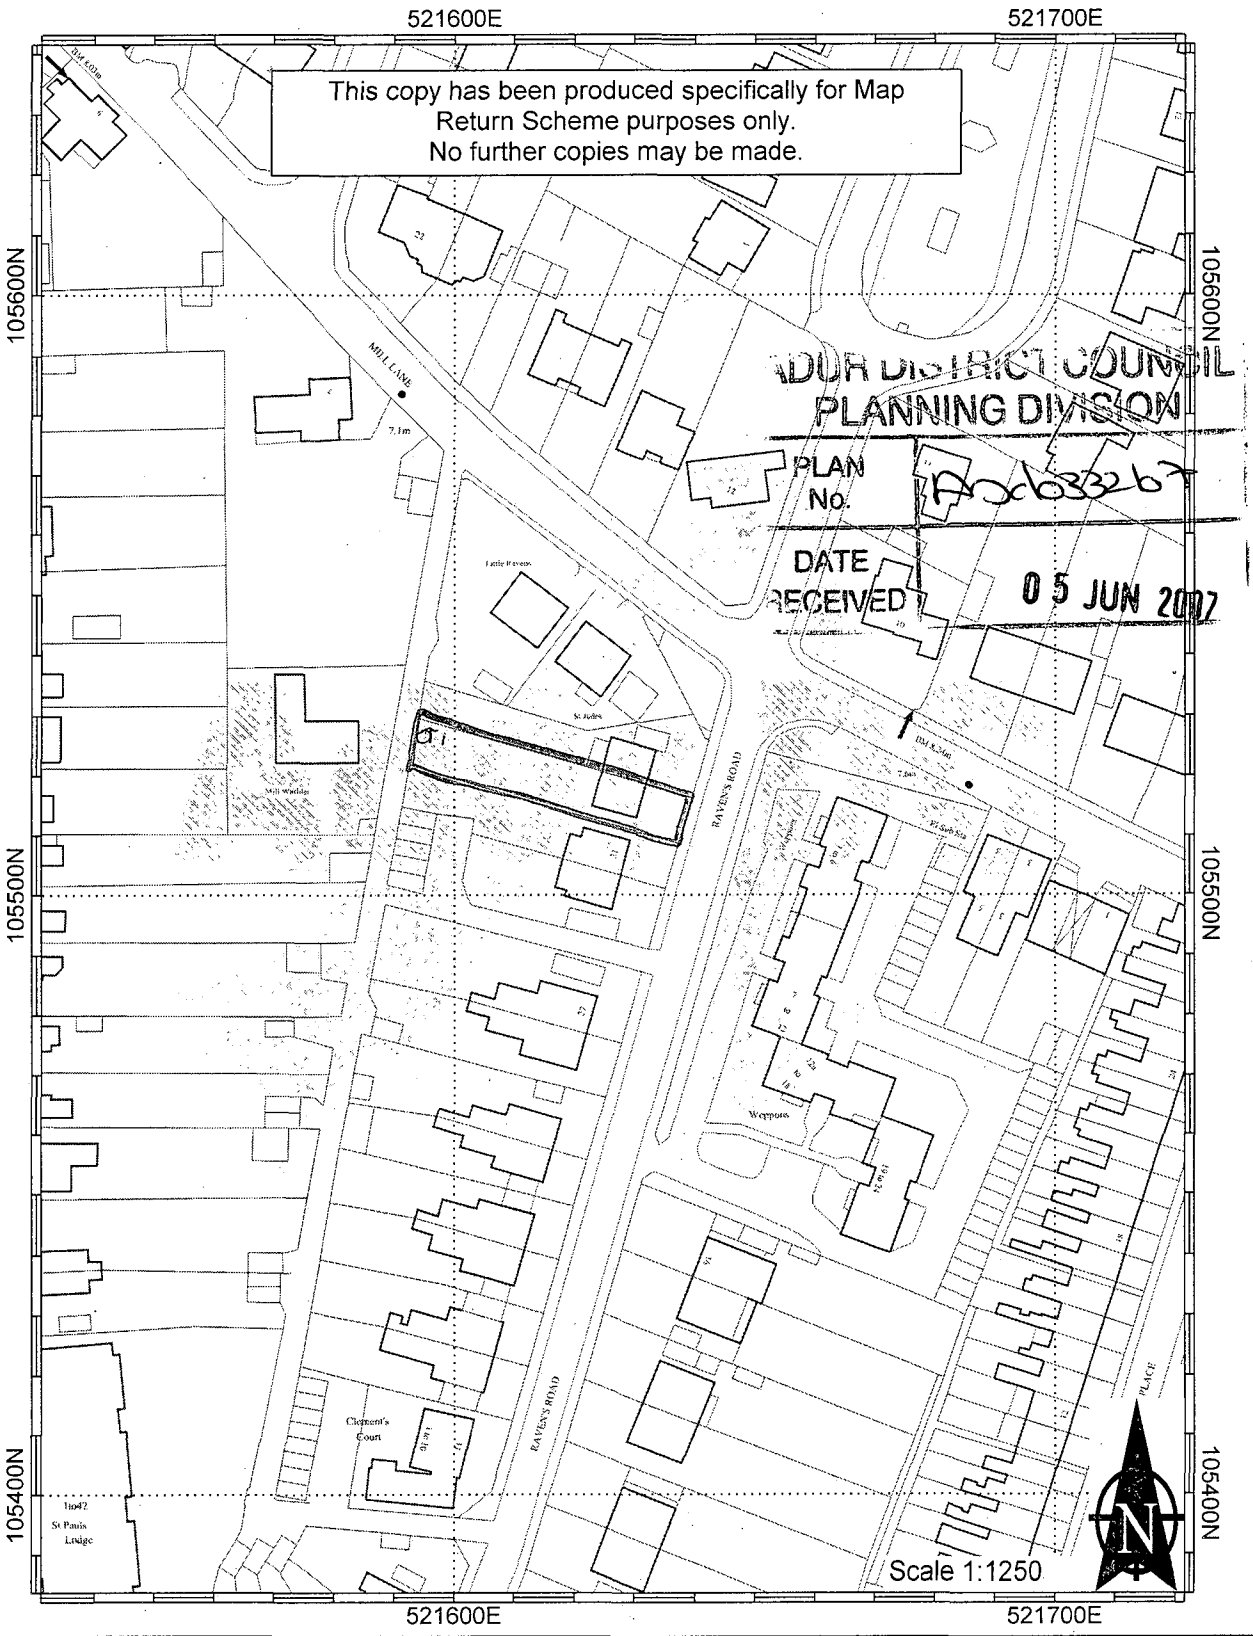

This map is reproduced from Ordnance Survey material with the permission of Ordnance Survey on behalf of the Controller of Her Majestys Stationery Office. Crown Copyright. Unauthorised reproduction infringes Crown copyright and may lead to prosecution or civil proceedings. Adur District Council. Licence Number 100018844. 04/06/2007