Adur District Council

West Sussex

TOWN AND COUNTRY PLANNING ACT, 1990
TOWN AND COUNTRY PLANNING (TREE PRESERVATION ORDER)
And (TREES IN CONSERVATION AREAS) REGULATIONS

FOR OFFICIAL USE ONLY
Appl.NO [redacted]
Date Rceived 05 JUN 2007

## APPLICATION TO CARRY OUT WORK TO TREES

Subject to a tree Preservation Order/including trees in
a Conservation Area (not subject to a Tree Preservation Order)

4 copies of this form together with 4 copies of a site plan accurately identifying the trees affected By this application should be comleted and returned to the Planning Officer. You are advised to read the guidance (overleaf) before completing the form
All measurements are to be given in metric(89/617 EEC Directive)

| 1 Applicant (in BLOCK CAPITALS) | Agent (if any) To whom correspondence should be sent (IN BLOCK CAPITALS) |
|---|---|
| Name: Mrs Hannam<br><br>Address: 18 Manor Road ,North Lancing West Sussex, BN15 OEY<br><br>Tel No: [redacted] | Name: Chris Uridge ( Uridge Tree Surgeons)<br><br>Address: 52A Middle Road Shoreham-By-Sea West Sussex BN43 6GA<br>Tel No: 01273 239743 ( 07703189131) |

2. Full Address or Location of the land to which this application relates.
18 Manor Road ,North Lancing ,West Sussex, BN15 OEY.

3. Particulars of applicants interests in the land on which trees are growing:
Contractor

4. Title of Tree Preservation Order, Permission or Conservation Area

The Tree Preservation Order No. 19

Planning Permission Reference

The Conservation Area

5. Description of trees:(Give particulars of each tree ,group of trees or woodlands together with the number of trees involved so that those involved can easily identified.)
Elm X1

6. Extent and type of operation (give details of the work for which permission is required):
Remove 1X lower limb facing towards garage

7. If applicable, state how the selective works are marked for identification purposes:
Marked with a cross on site plan.

8. For what reason is the application made ?
To remove limb overhanging car park

9. Have you/the applicant any proposals for replanting? If so, give details:
(See Note (D)
NA

I/We apply for permission to carry out works to the tree described in this application and indicated on the attached plans.
(delete where not applicable)

Date
04 June 2007

Signed 
Applicant/Agent: Uridge Tree Surgeons

**NOTES**

(a) In all cases, plans should be submitted with this application in order that the trees in question can be accurately identified. (4 copies are required). The plans should also clearly indicate the site to which the application relates edged in red.
(b) Where selective felling is to be carried out or isolated hedgerow trees are felled, the trees to be felled should be accurately marked on a plan to a scale not lees than 1:2500.
(c) When a wood or portion of wood is to be clear felled, a plan to a scale of 1:10000 metric showing the boundary of the tree area to be felled and the acreage involved is required.
(d) In most cases where felling is proposed a certain amount of replanting is likely to be a requirement of any consent which may be granted.
(e) Any additional information in support of your proposal may be included in a letter accompanying the application, if you so wish.
(f) Forms and plans should be sent to The District, Planning Officer ,Adur District Council, Civic Centre, Ham road, Shoreham-By-Sea, West Sussex. BN43 6PR

ADUR
DISTRICT COUNCIL

# CHIEF EXECUTIVES DEPARTMENT

P. DAVIES
Head of Planning and Community

Civic Centre, Ham Road, Shoreham-by-Sea
West Sussex. BN43 6PR
Telephone, (01273) 263000
Fax No. (01273) 263027
E Mail - developmentcontrol@adur.gov.uk

Local Authority
BUILDING CONTROL

518300E

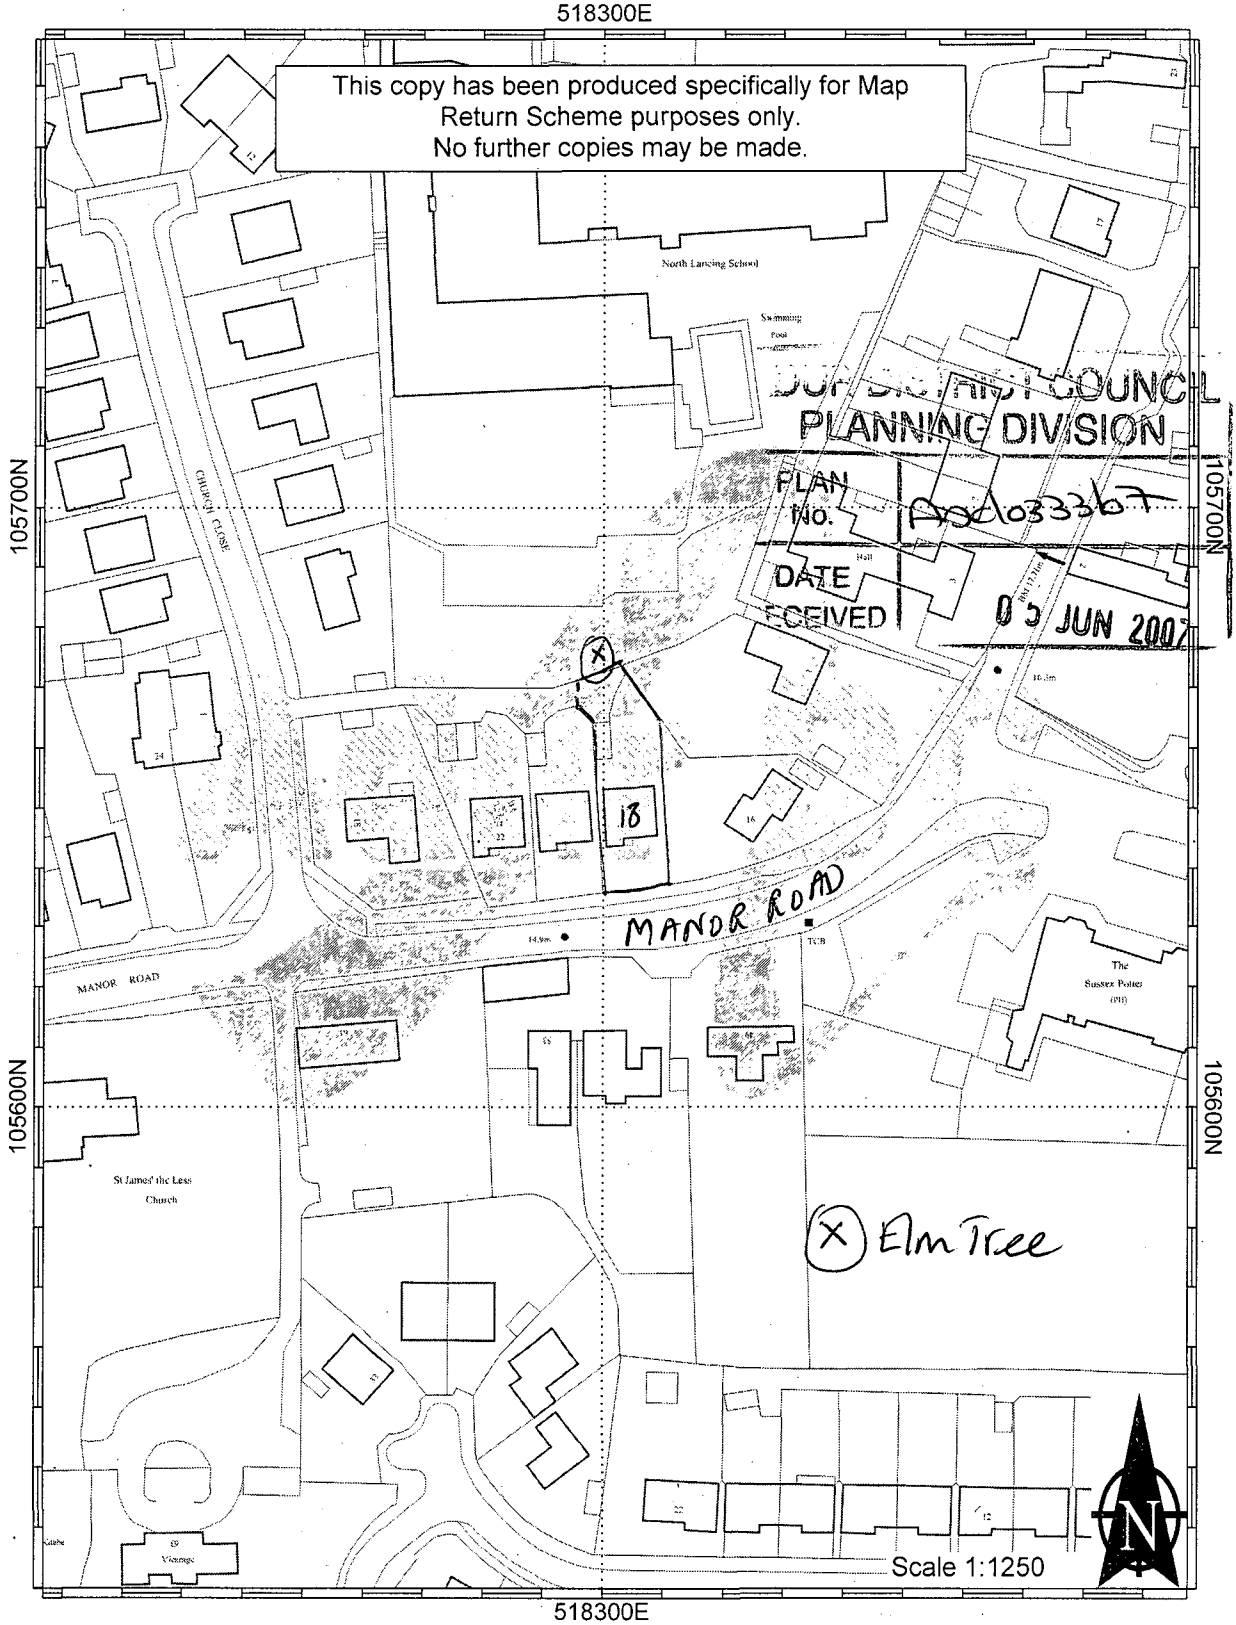


518300E

This map is reproduced from Ordnance Survey material with the permission of Ordnance Survey on behalf of the Controller of Her Majestys Stationery Office. Crown Copyright. Unauthorised reproduction infringes Crown copyright and may lead to prosecution or civil proceedings. Adur District Council. Licence Number 100018844. 25/05/2007