




EAST ELEVATION

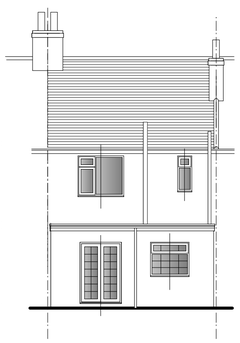


WEST ELEVATION

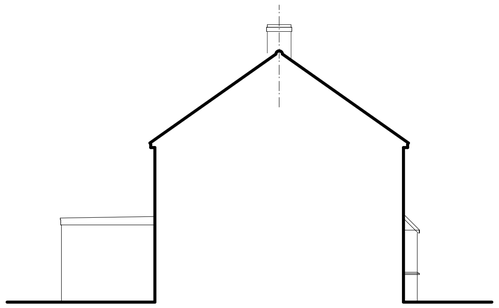

NORTH ELEVATION/SECTION A - A

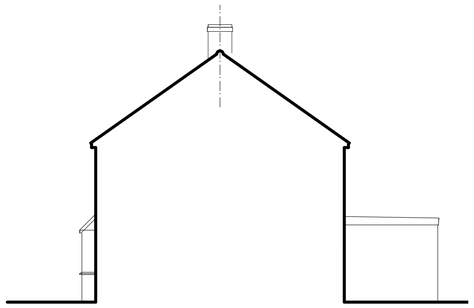


SOUTH ELEVATION/SECTION A - A

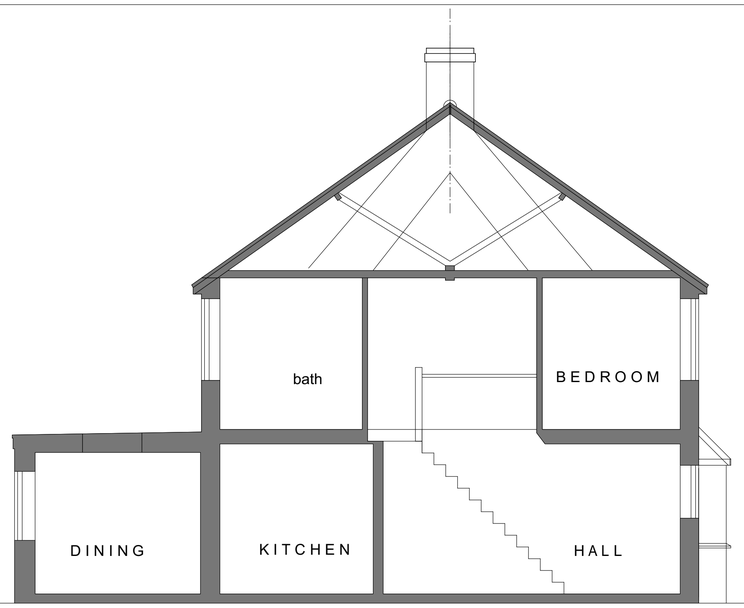


SECTION A - A


0 1 2 3 4 5 10m

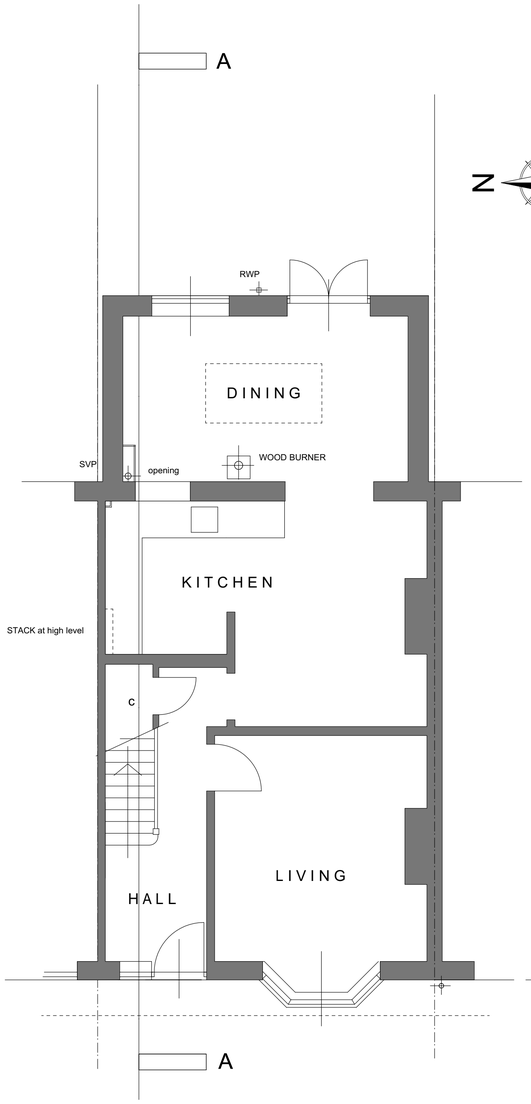

GROUND FLOOR PLAN

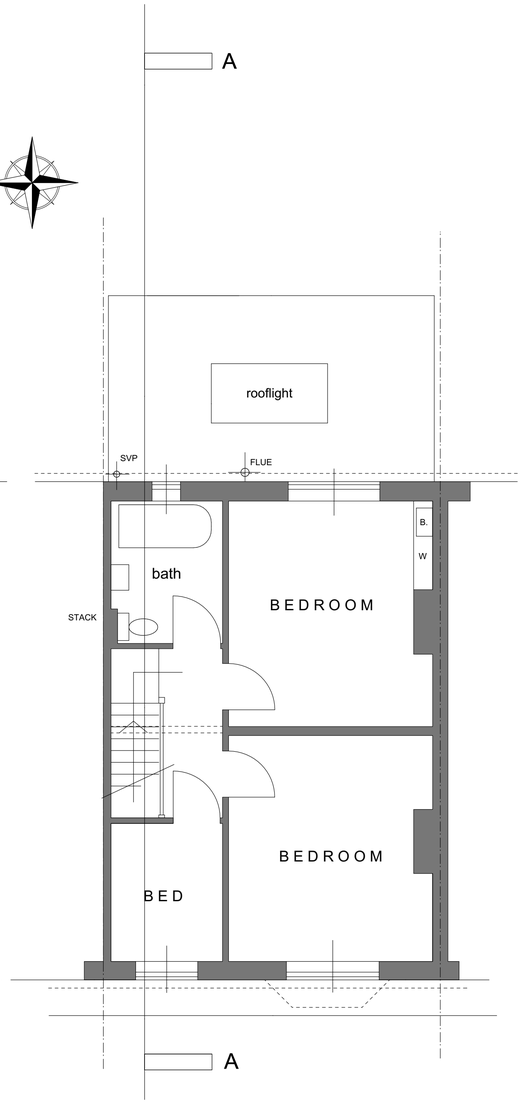

FIRST FLOOR PLAN

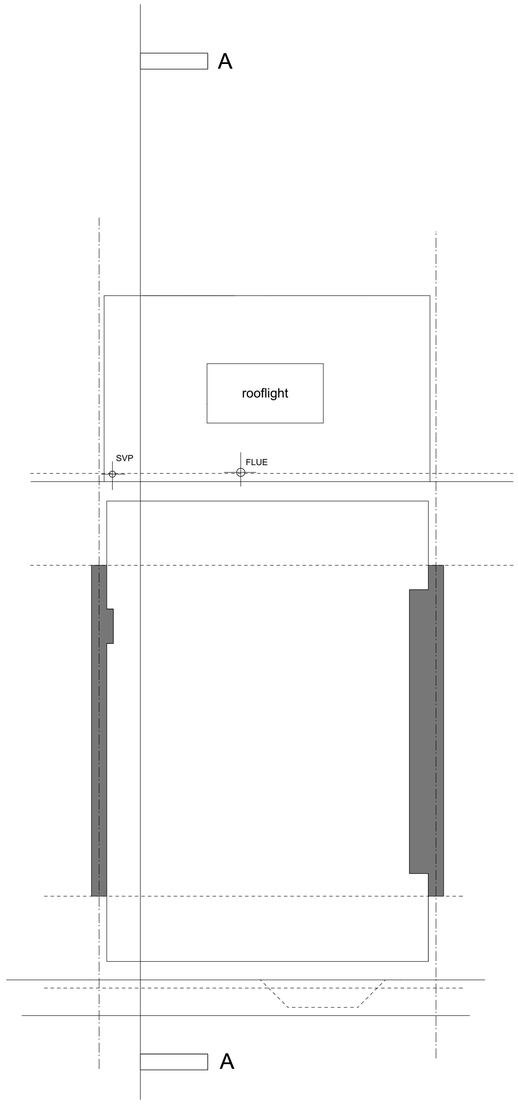

SECOND FLOOR PLAN

0 1 2 5m

A 17/09/2020Updated
Revisions

JAMES PEARCE ASSOCIATES
ARCHITECTURAL CONSULTANTS AND SURVEYORS

SACHELLS GOTE LANE RINGMER
EAST SUSSEX BN8 5HX

Tel: 01273 812934 mob: 07711 039616
email: j.o.pearce@talk21.com

Client
Mr R Bicknell

Project
48 Adur Drive
Shoreham
BN43 6PL

Drawing Name
Existing Plans and Elevations

Scale 1:50 & 100 @ A1

Date August 2020

Drawing No 25893 02

Revision A