
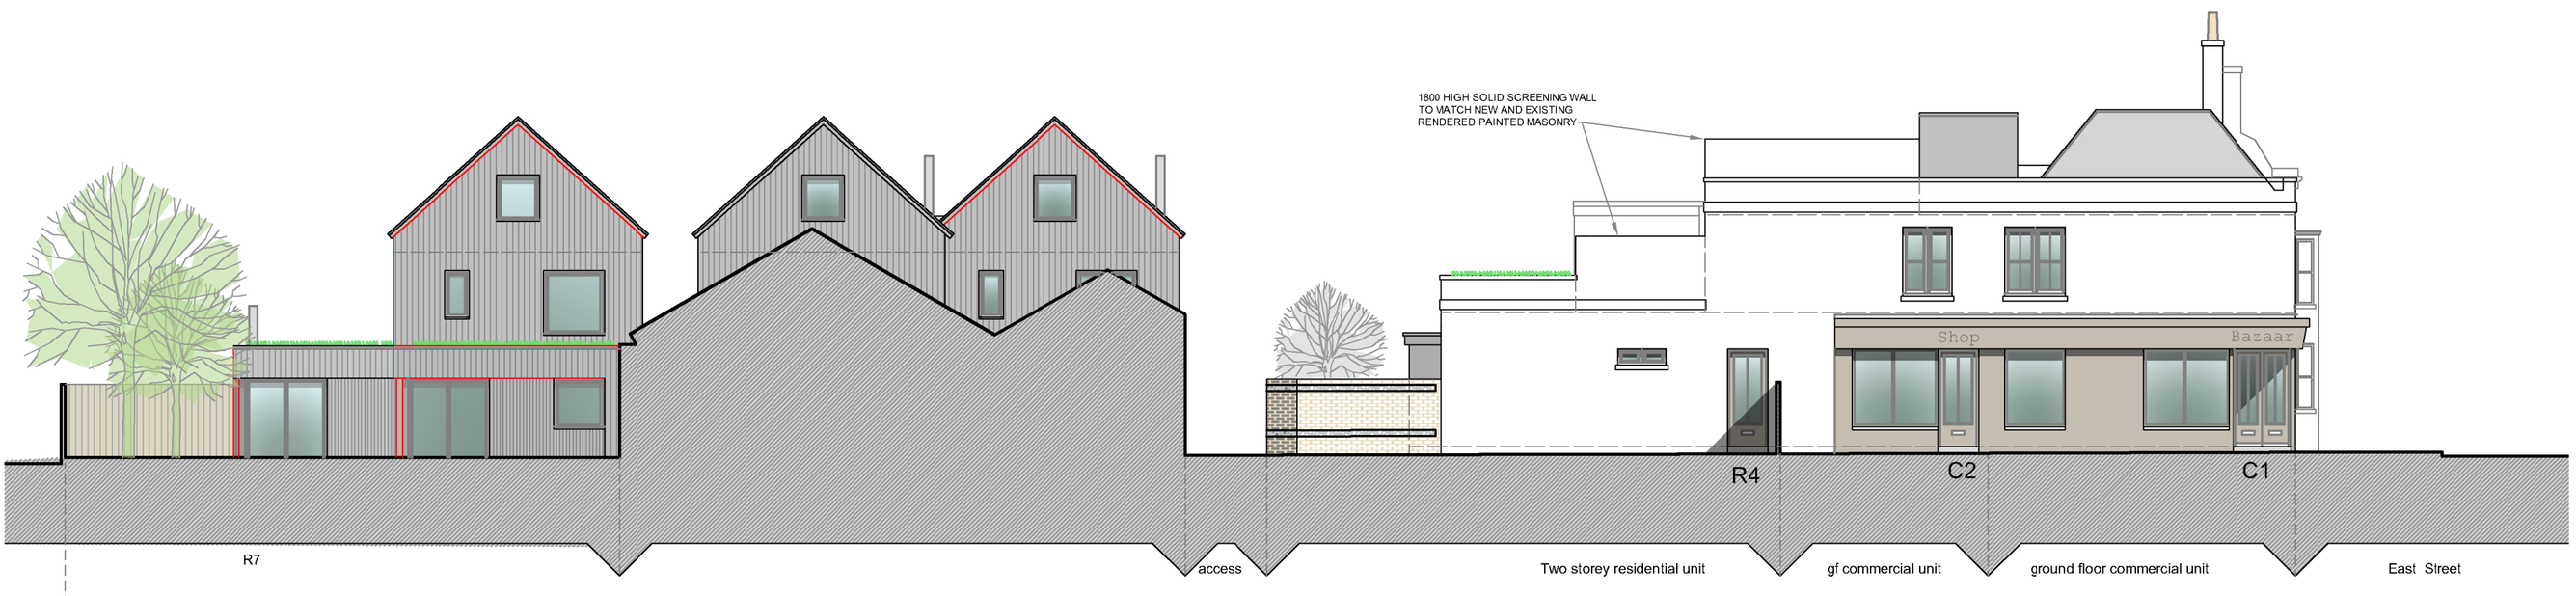



**Proposed Site Section CC** Scale 1:200@A3

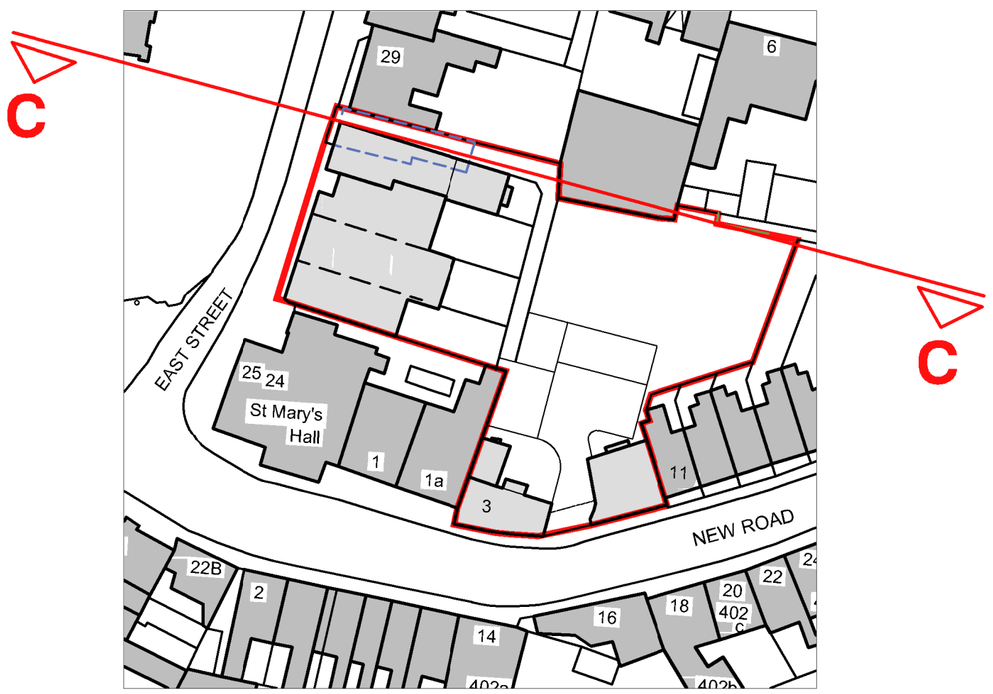


**key plan**

## Planning issue

| rev. | date | |
|---|---|---|

These drawings should be approved by local Authority

No dimensions to be scaled from this drawing. All dimensions to be checked on site. This drawing is copyright and should not be reproduced without the permission of the Architects.

client St Marys View Developments Ltd

project East Street and New Road Shoreham

drawing Proposed Site Section

scale 1:200@A3 date July 2023
drawn JN

2d St Johns Road
Hove East Sussex
BN3 2FB

tel: 01273 203230
email:info@taarchitects.co.uk

Turner Associates
Architects and Planning Consultants

TA 1486 /13 rev.