
PLANNING FOR	**Proposed Elevations** Title: **23 Greenways Crescent** Scheme:	Date: 13.07.17 Drawn by: RN Scale: **1:100@A3**	Drawing Number: **PL1703-08** Clients: Mr & Mrs Jenkins

HADAI
Home Architectural Design And Interiors
07903 200 857 rachel@hadai.co.uk www.hadai.co.uk


0 1 2 3 4 5 6 7 8 9 10

Scale Bar 1:100

North Sectional Elevation as Proposed

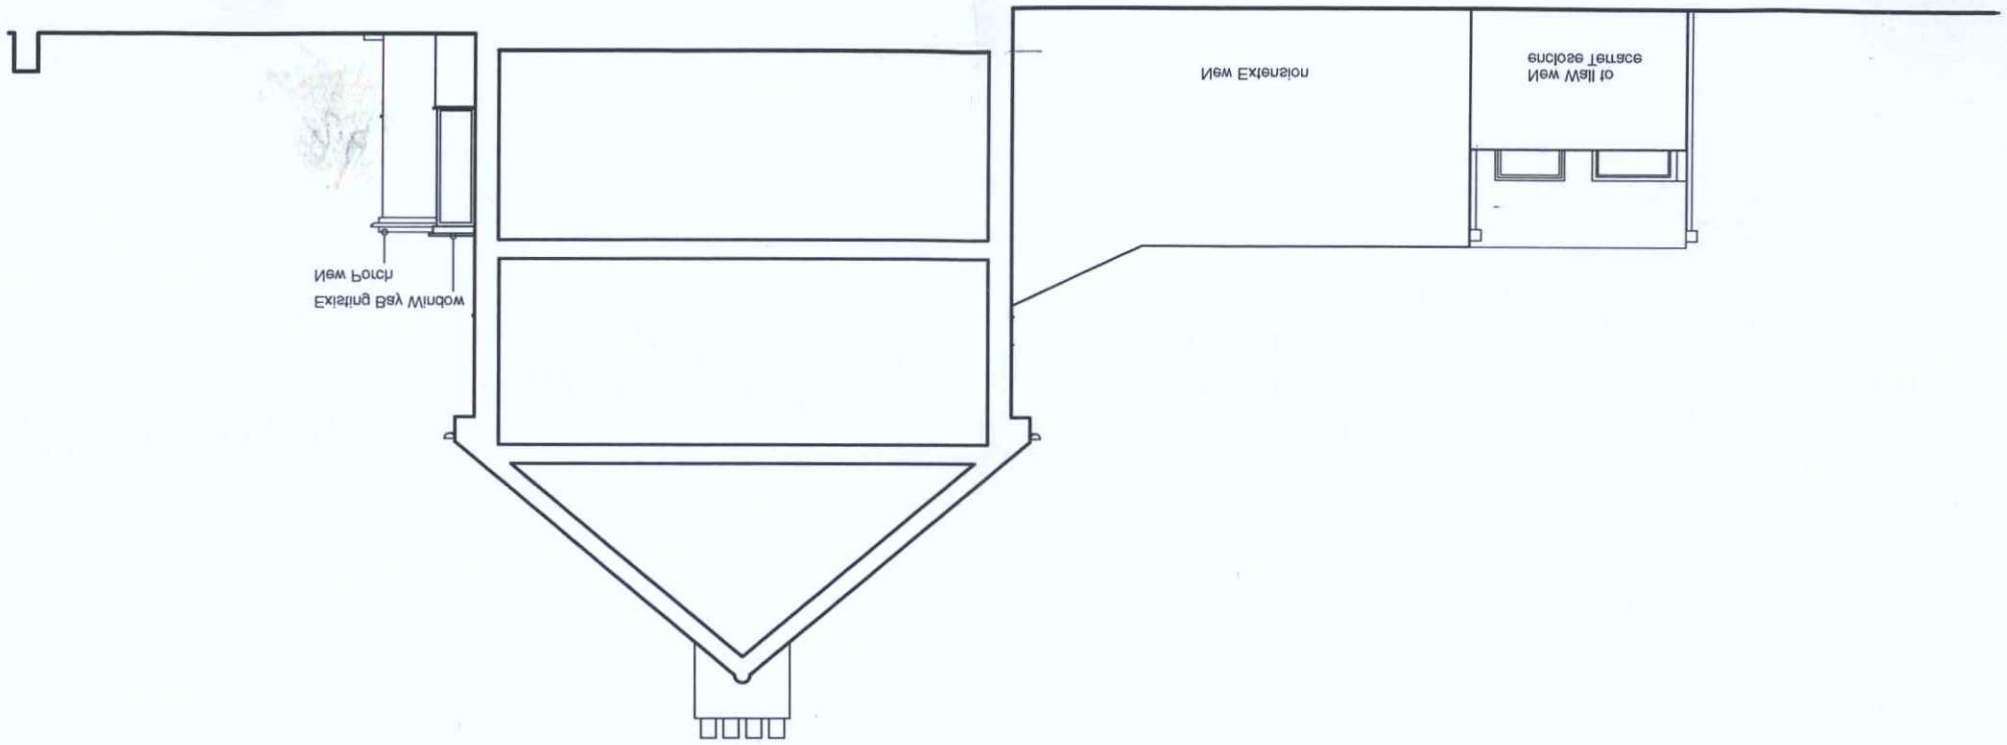

North Sectional Elevation as Existing

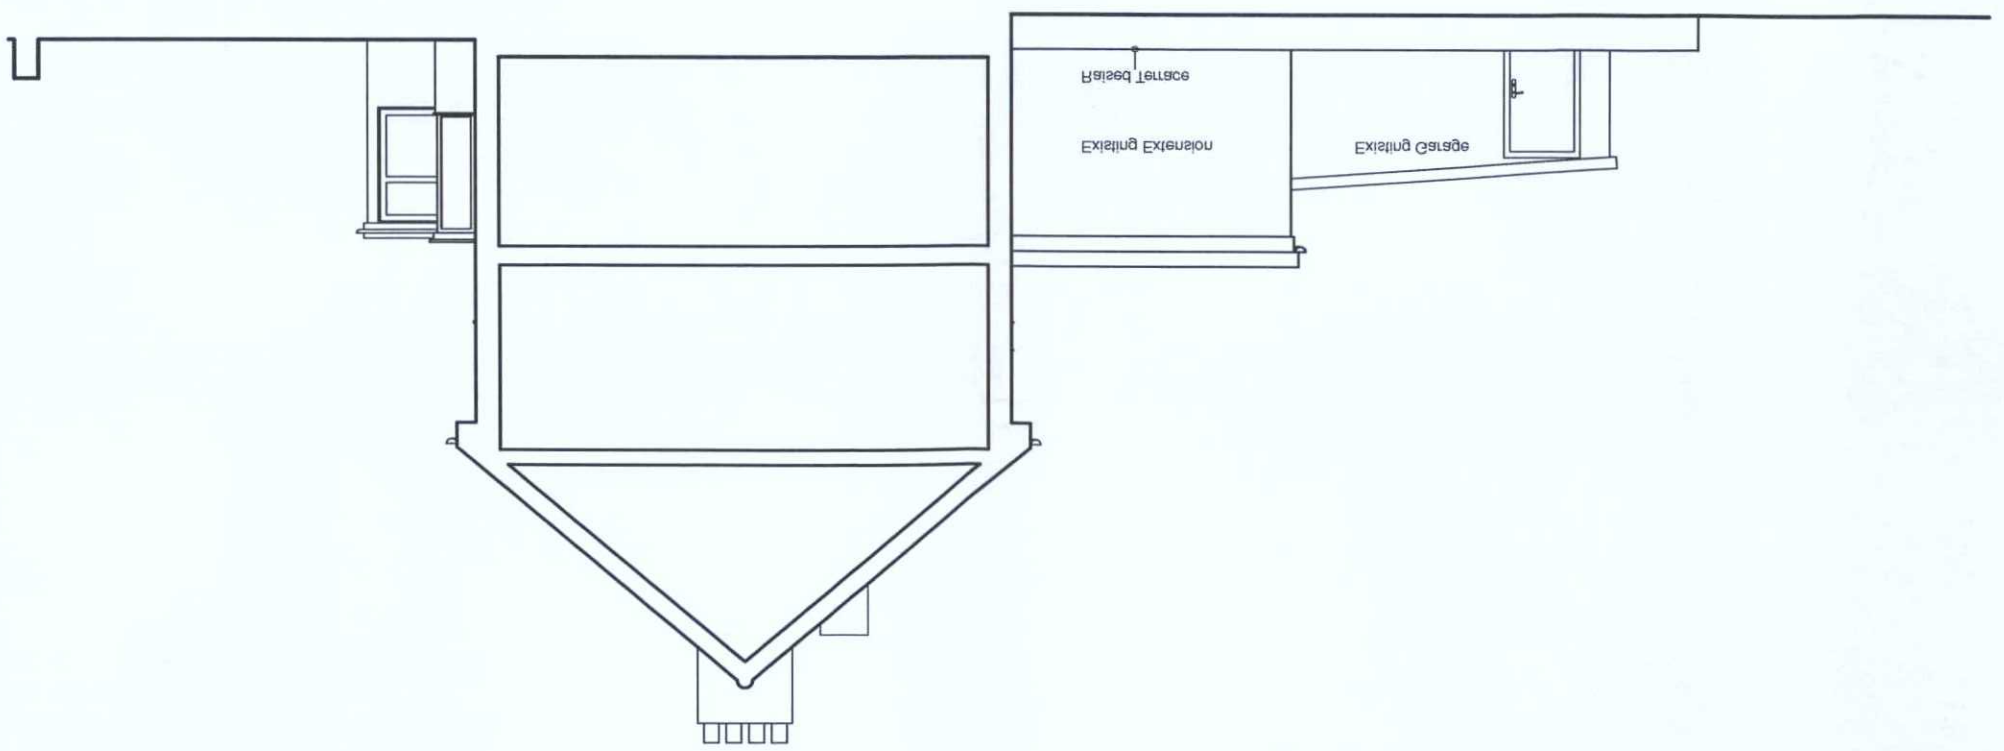

PLANNING & BUILDING CONTROL SERVICES
PLANNING & BUILDING CONTROL SERVICES
RECEIVED
DATE VALID
11/11/17
11/11/17
08/12/17
AMENDED