A 1000kVA Generator
B External Chiller (3x300kW Chillers)
C Blast Cooler (300kW)
D Pump Set 1 (Blast Cooler)
E Settling Water Tank
F Pump Set 2
G Filtration - Pump Set 2
H Water Tank - Fire Suppression System
I Pump Set 3 (Water Tank - Fire Suppression System)
J Load Banks
K Gas Storage Cage
L Bunded Oil Tank - Gestatox (2,000 ltrs)
M Bunded Oil Tank - Engine (700 ltrs)
N Bunded Fuel Tanks - Diesel (triple Compartment 30,000 ltrs)
O Air Compressor
P Holding Tank (Compressor)
R Jet Comm Exhaust Extraction
COV1 Covered Area (Load Banks)
COV2 Covered Area (Compressor + Tank)

8 Monolith 2 Sided Cox Sign - W 800 H 2000 D 80
Signage

1 AXC17 H 770 W 800 D 350 DBA 25
2 AXC33 H 220 W 782 D 582 DBA 48
3 AXC220 H 732 W 852 D 300 DBA 48
4 AXC2C1410 H 1430 W 840 D 350 DBA 23
5 AXC220 H 732 W 852 D 300 DBA 48
6 AXC280 H 732 W 852 D 300 DBA 48
7 SMX280 H 770 W 800 D 350 DBA 25

Air Condenser Units

Supply to hire Air Condenser Units

Supply to hire Air Condenser Units

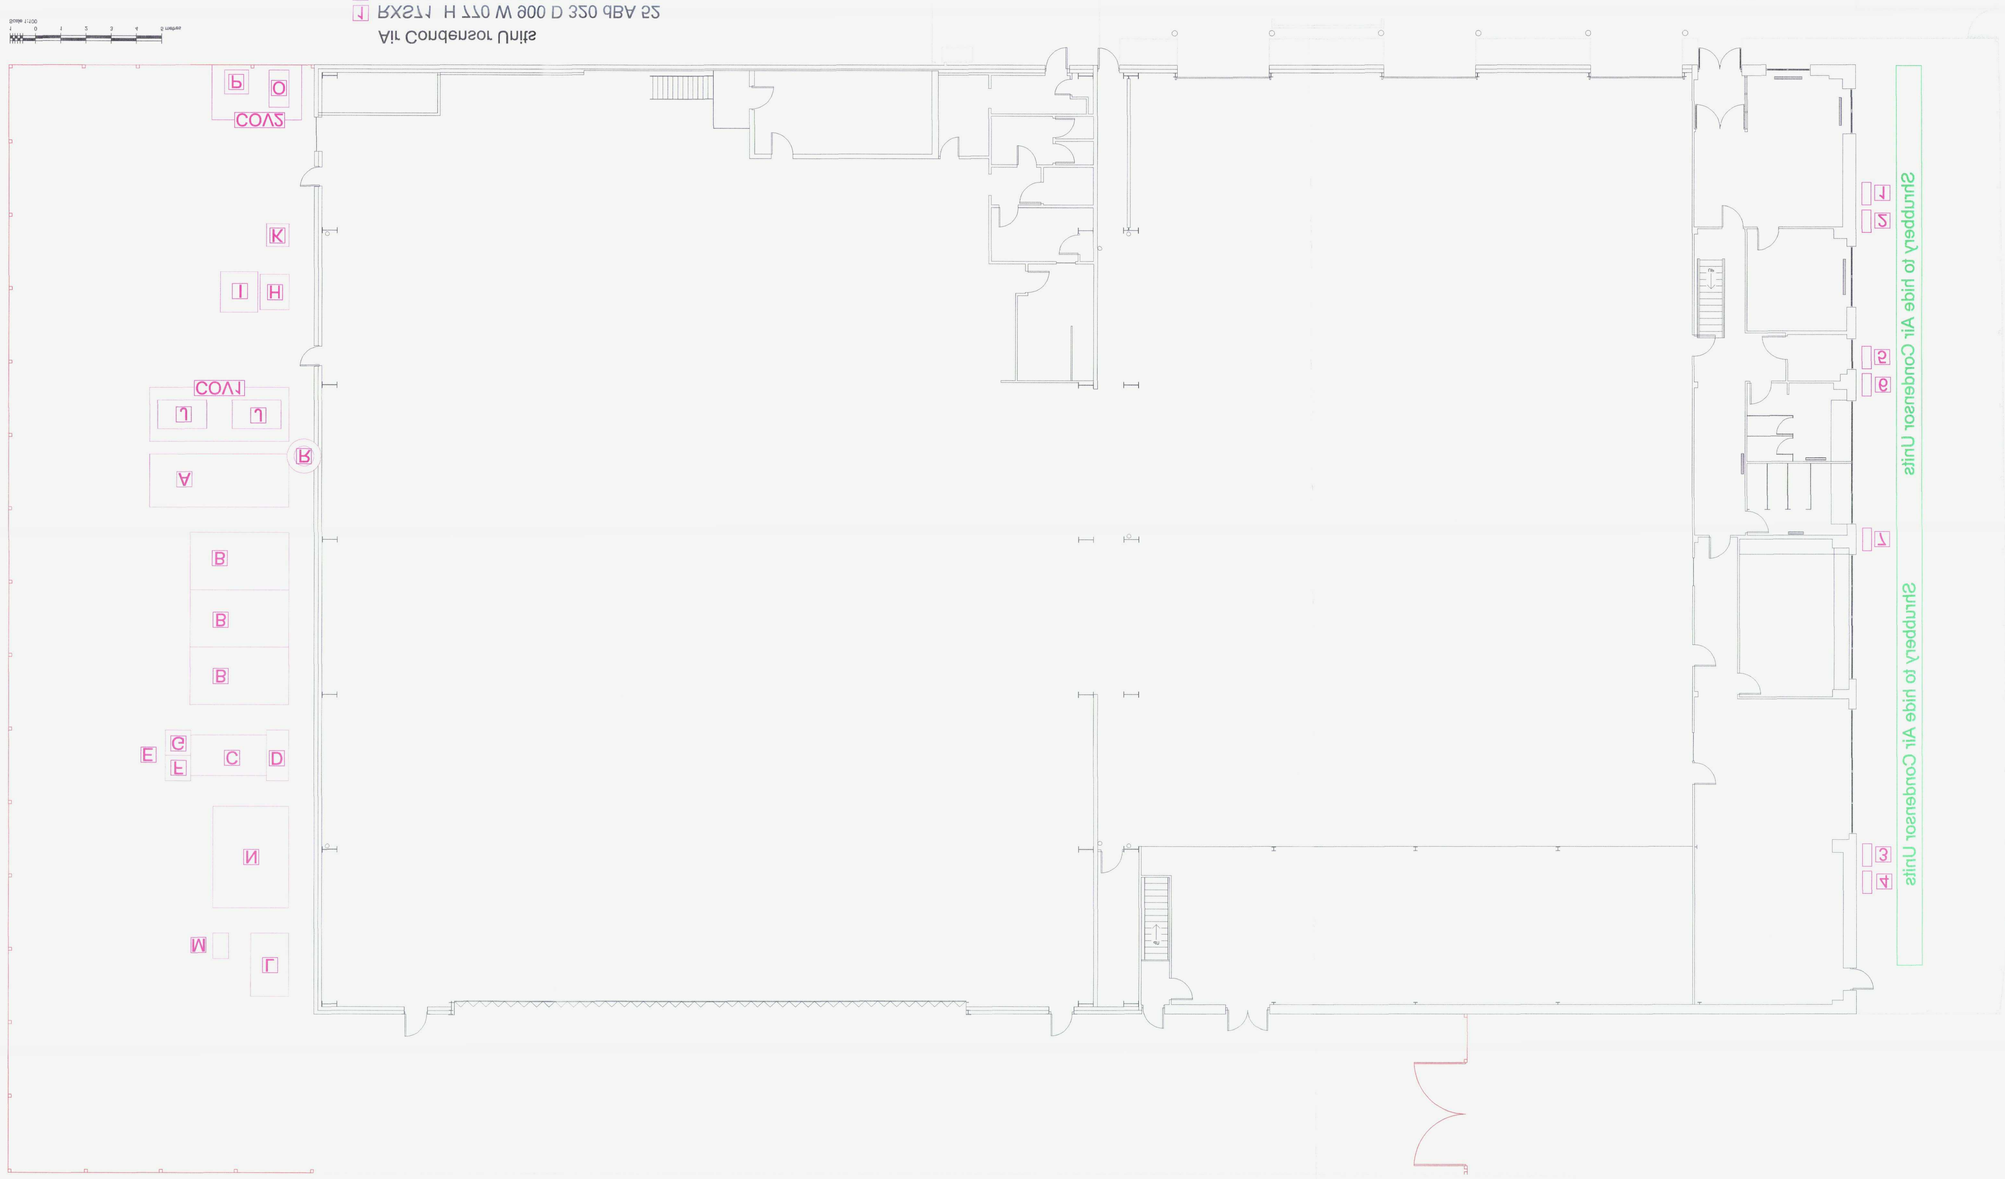

DRAWN BY	SMB
CHECKED BY	
DRAWING NUMBER	3001
PROJECT NUMBER	7001
DATE	24-05-2017
SCALE	1:100 @ A0

SIGNAGE LAYOUT
FOR PLANNING AND
BUILDING PROPOSED LAYOUT

SCHEME

SITE ADDRESS

CLIENT

Cox Formwork Limited

KEYNSHAM

APPROVED BY	REV. B

PLAN	YAMAN GOSSAIN	13 JUL 2017
	PLANNING SERVICES	DATE
	ADUR & WORTHING	AMD

Southern
83 Downside Avenue
Findon Valley
Worthing
West Sussex. BN14 0EX
Tel: 01903 873788
www.sou.co.uk
sales@sou.co.uk

The drawing is the property of Southern. Copyright connection with it is not to be copied, reproduced or disclosed to or transmitted and the drawing is issued on the agreement that neither it nor the information contained in it will be used other than for the purpose for which it is supplied.

DO NOT SCALE DRAWING CHECK ALL DIMENSIONS ON SITE

CLIENT SIGN OFF

name:	
date:	
signature:	
position:	
agent signature:	