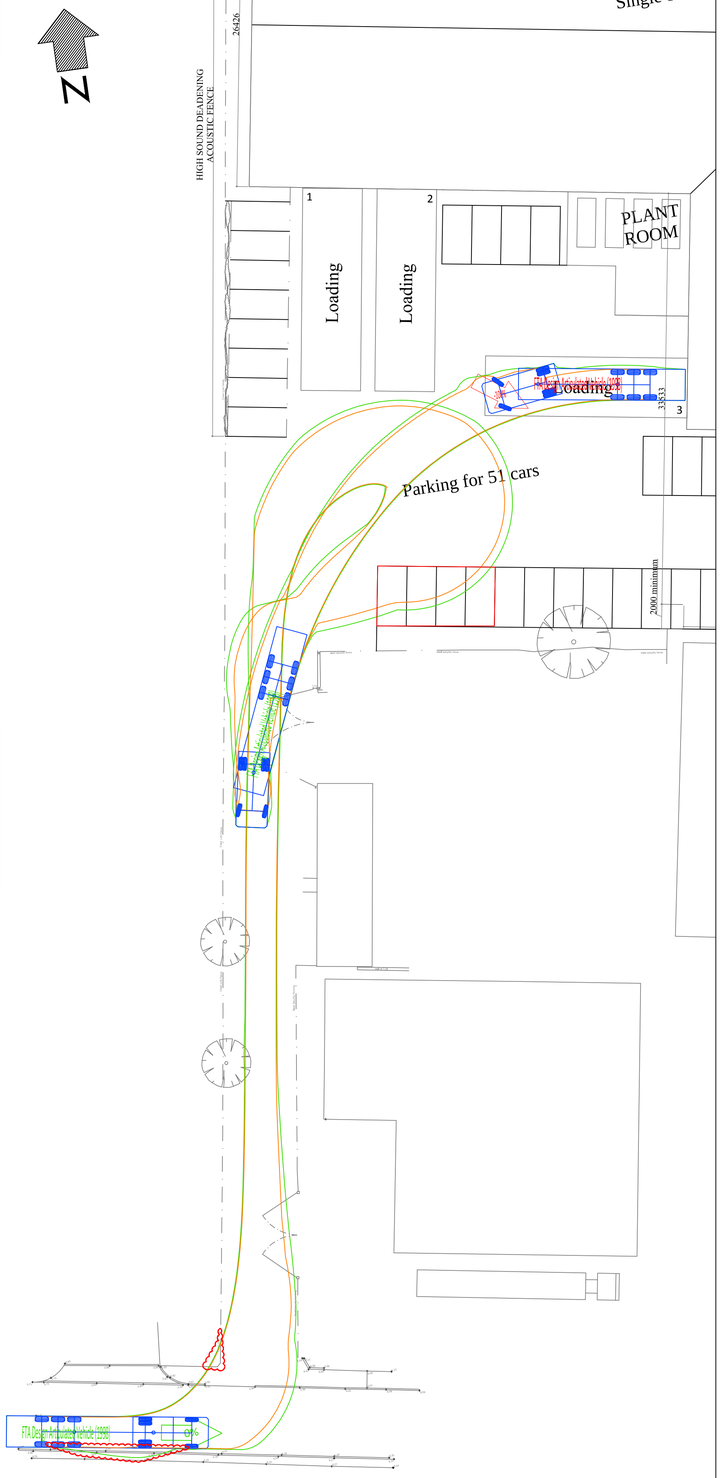

ACCESS / EGRESS SERVICE YARD AND BAY ONE

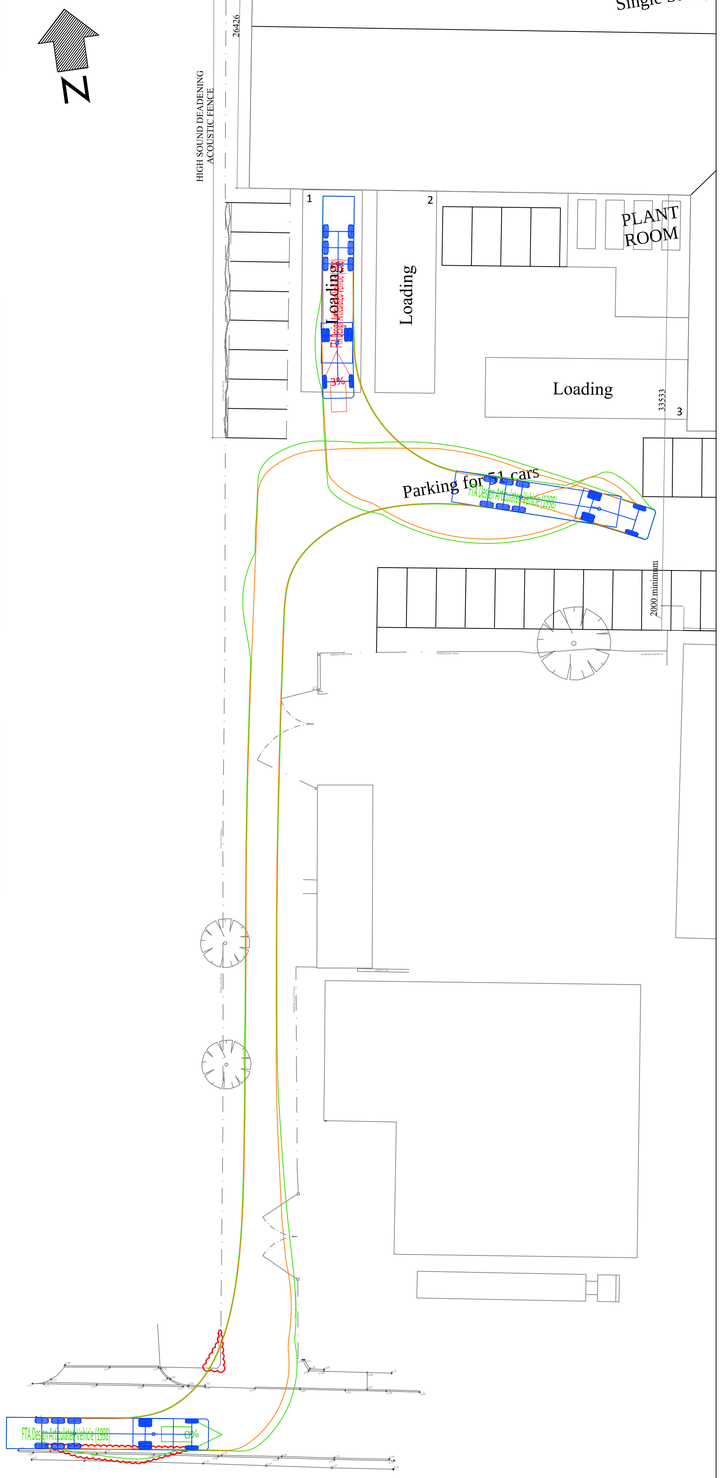

ACCESS / EGRESS SERVICE YARD AND BAY TWO

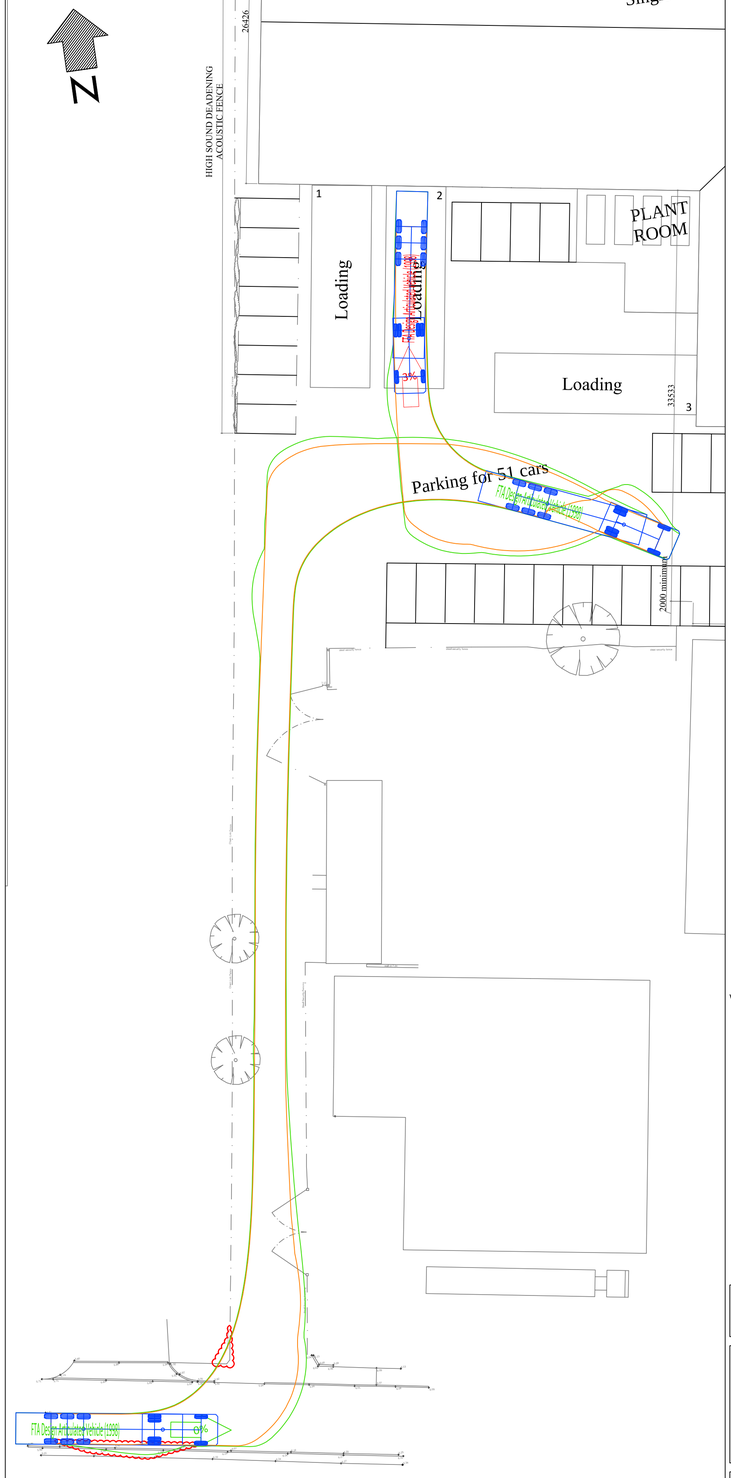

ACCESS / EGRESS SERVICE YARD AND BAY THREE

VEHICLE DETAILS:

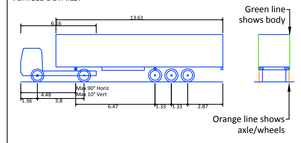

FTA DESIGN ARTICULATED VEHICLE (1998)

Overall Length	16.480m
Overall Width	2.550m
Overall Body Height	3.870m
Min Body Ground Clearance	0.515m
Max Track Width	2.470m
Lock to Lock Time	3.00s
Kerb to Kerb Turning Radius	6.550m

Design speed 5kph for all Forward movements
Design speed 2.5kph for all Reverse movements

ORIGINAL BASE DRAWING PROVIDED BY OTHERS. BTM SHALL NOT BE LIABLE FOR ANY INACCURACIES OR DEFICIENCIES.

Brighton Traffic Management

Project

HIGGIDY, DOLPHIN ROAD

Drawing Title

SWEPT PATH ANALYSIS USING A 16.5m FTA DESIGN ARTICULATED VEHICLE

Date	Scale	Size
MAR 2016	1:250	A1

Drawing No.	Rev
001	-