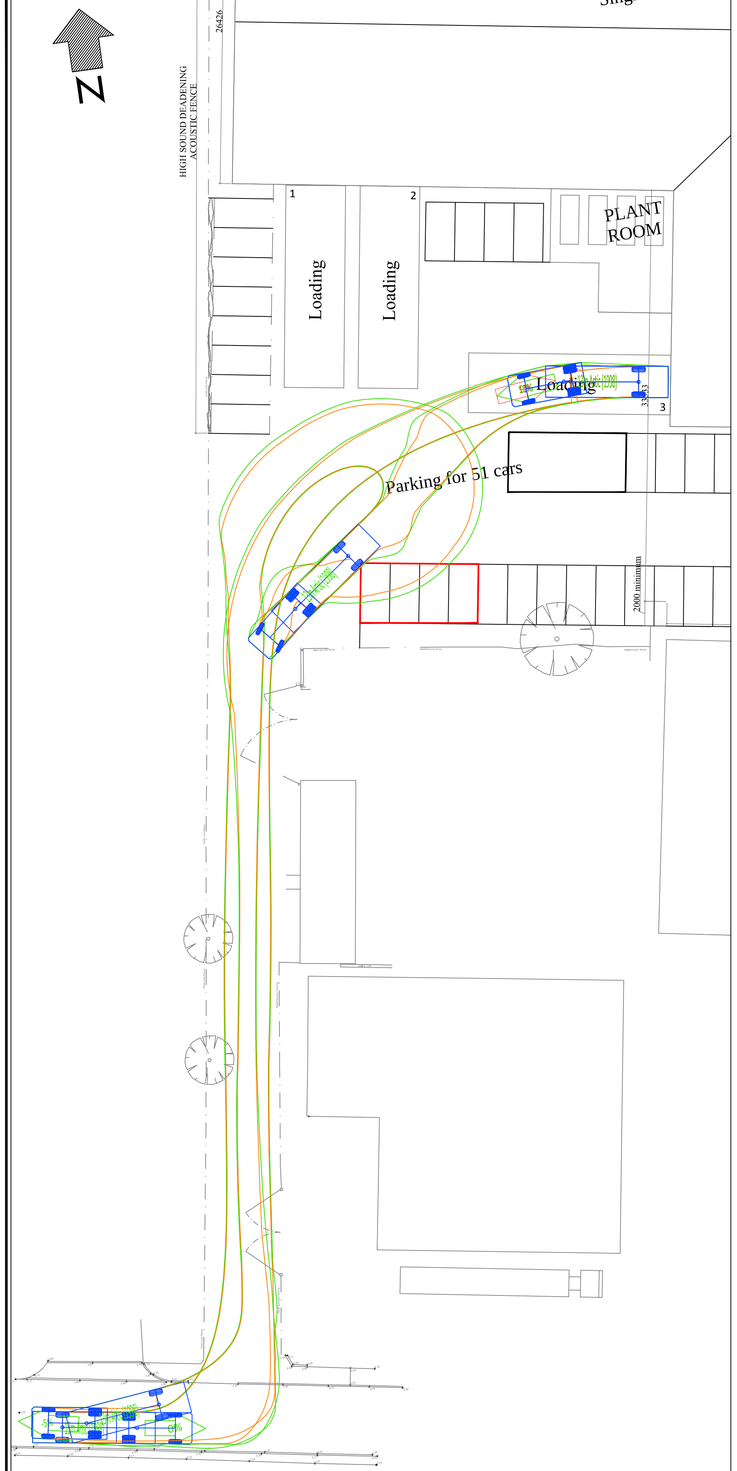

ACCESS / EGRESS SERVICE YARD AND BAY ONE

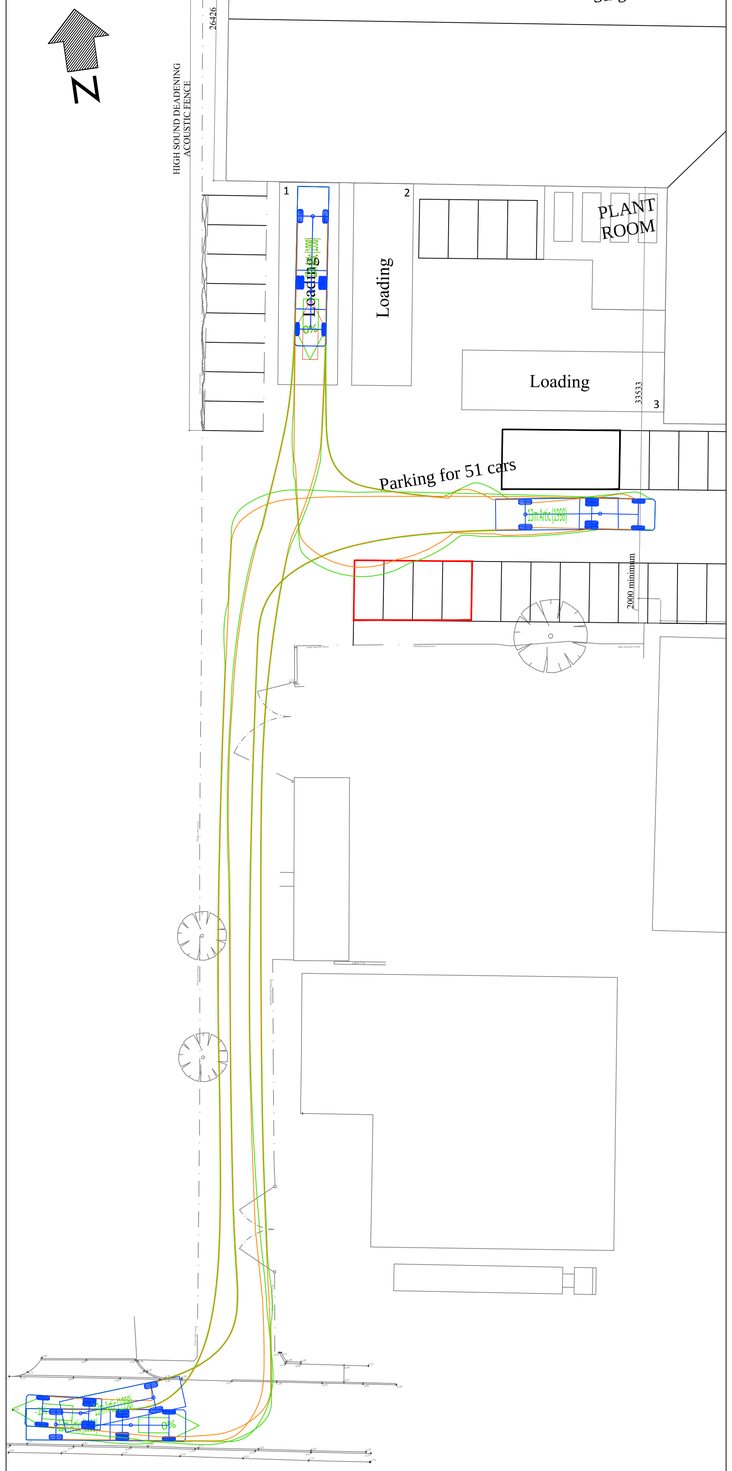

ACCESS / EGRESS SERVICE YARD AND BAY TWO

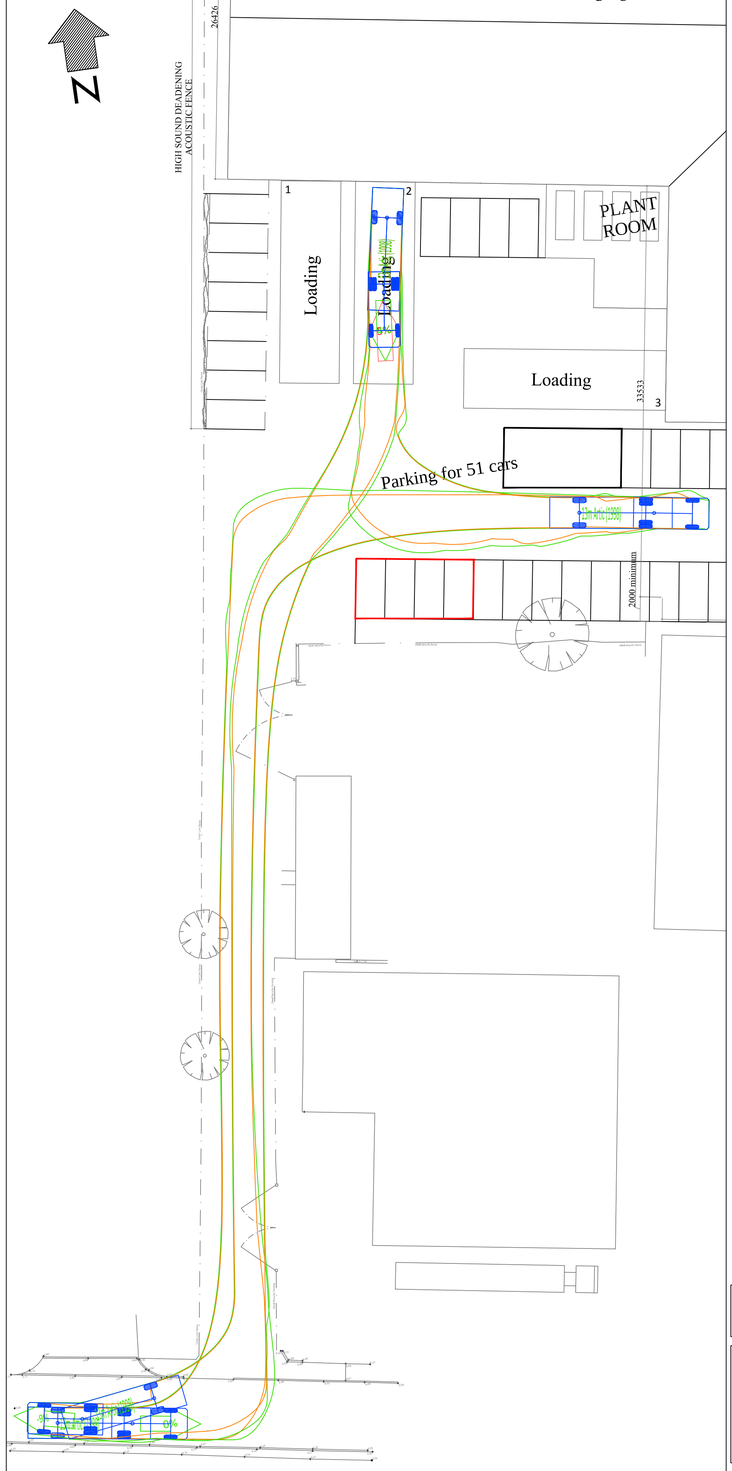

ACCESS / EGRESS SERVICE YARD AND BAY THREE

VEHICLE DETAILS:

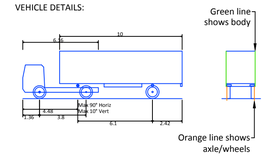

13M ARTICULATED VEHICLE

Overall Length	13.000m
Overall Width	2.550m
Overall Body Height	3.870m
Min Body Ground Clearance	0.515m
Track Width	2.470m
Lock to Lock Time	3.00s
Kerb to Kerb Turning Radius	6.550m

Design speed 5kph for all Forward movements
Design speed 2.5kph for all Reverse movements

ORIGINAL BASE DRAWING PROVIDED BY OTHERS. BTM SHALL NOT BE LIABLE FOR ANY INACCURACIES OR DEFICIENCIES.

Brighton Traffic Management

Project

HIGGIDY, DOLPHIN ROAD

Drawing Title

SWEPT PATH ANALYSIS USING A 13m ARTICULATED VEHICLE

Date	Scale	Size
MAR 2016	1:250	A1

Drawing No.	Rev
002	-