

All dimensions must be checked on site and not scaled from this drawing.

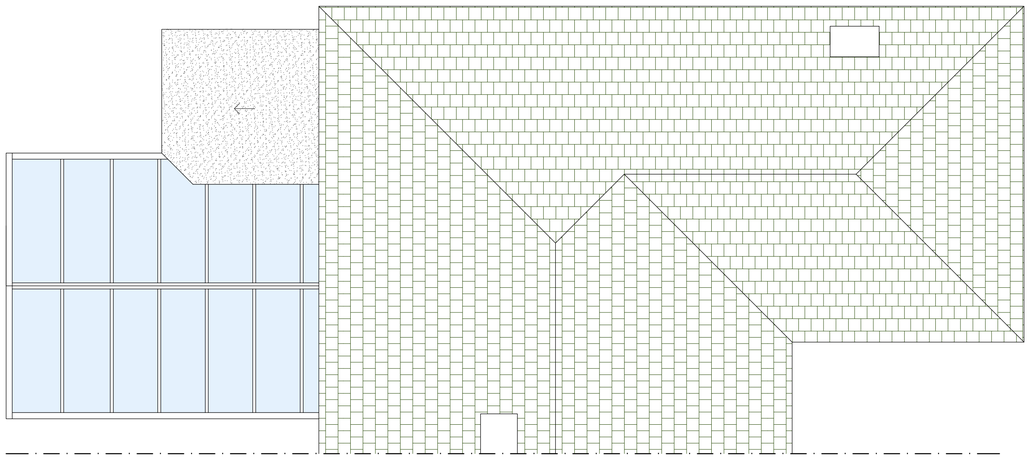

EXISTING ROOF PLAN

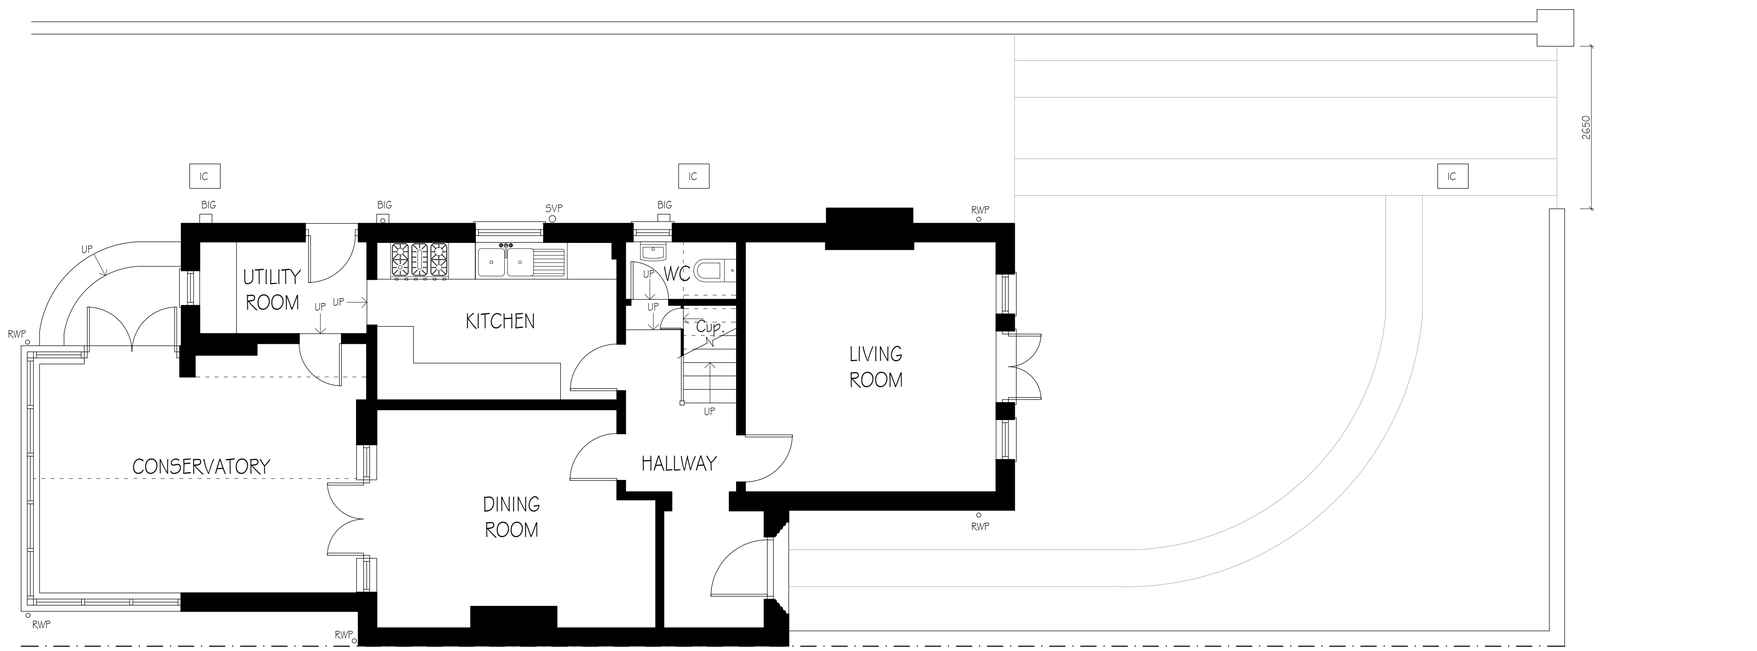

EXISTING GROUND FLOOR PLAN

Scale 1:50

0 1 2 3 4 5

Rev. Date Description

Coastline ARCHITECTS

client: Mr and Mrs Smith

site address: 16 VICTORIA ROAD
WORTHING, BN11 1XB

project title: Proposed single storey rear extension and internal alterations

drawing title: EXISTING FLOOR PLANS

status: PRELIMINARY

date: 3rd July 2023 drawn by: EL

scale: 1:50 @ A1

drawing no.: A-E-101