ALL RIGHTS DESCRIBED IN CHAPTER IV OF THE COPYRIGHT, DESIGNS AND PATENTS ACT 1988 HAVE GENERALLY BEEN ASSERTED.
IT IS THE CONTRACTORS RESPONSIBILITY TO ENSURE COMPLIANCE WITH THE BUILDING REGULATIONS.
NO PART OF THIS DRAWING IS TO BE COPIED OR REPRODUCED WITHOUT THE PRIOR CONSENT OF THE ARCHITECT.
© THE CONTRACTOR SHOULD CHECK ALL DIMENSIONS ON SITE. NO DIMENSIONS TO BE SCALED FROM THIS DRAWING.


rev.	date	amendment
A	03\06\2015	Trees added and pulpit/pod position relocated. Minor changes to drainage runs

client: West Sussex County Council	drawing: Temporary Classroom	dr no: Egg4-PM-12\80	rev: A
project: St Nicolas & St Mary School	drawing: Drainage Plan	drawn: gtg	date: 08\02\2012
		chkd:	scale: 1:100 @ A1

Keepdays

The Granary, Hall Farm, Henfield, West Sussex BN5 9SS
T: 01273 493393
www.keepdays.co.uk

EXTERNAL DRAINAGE PLAN - 1:200

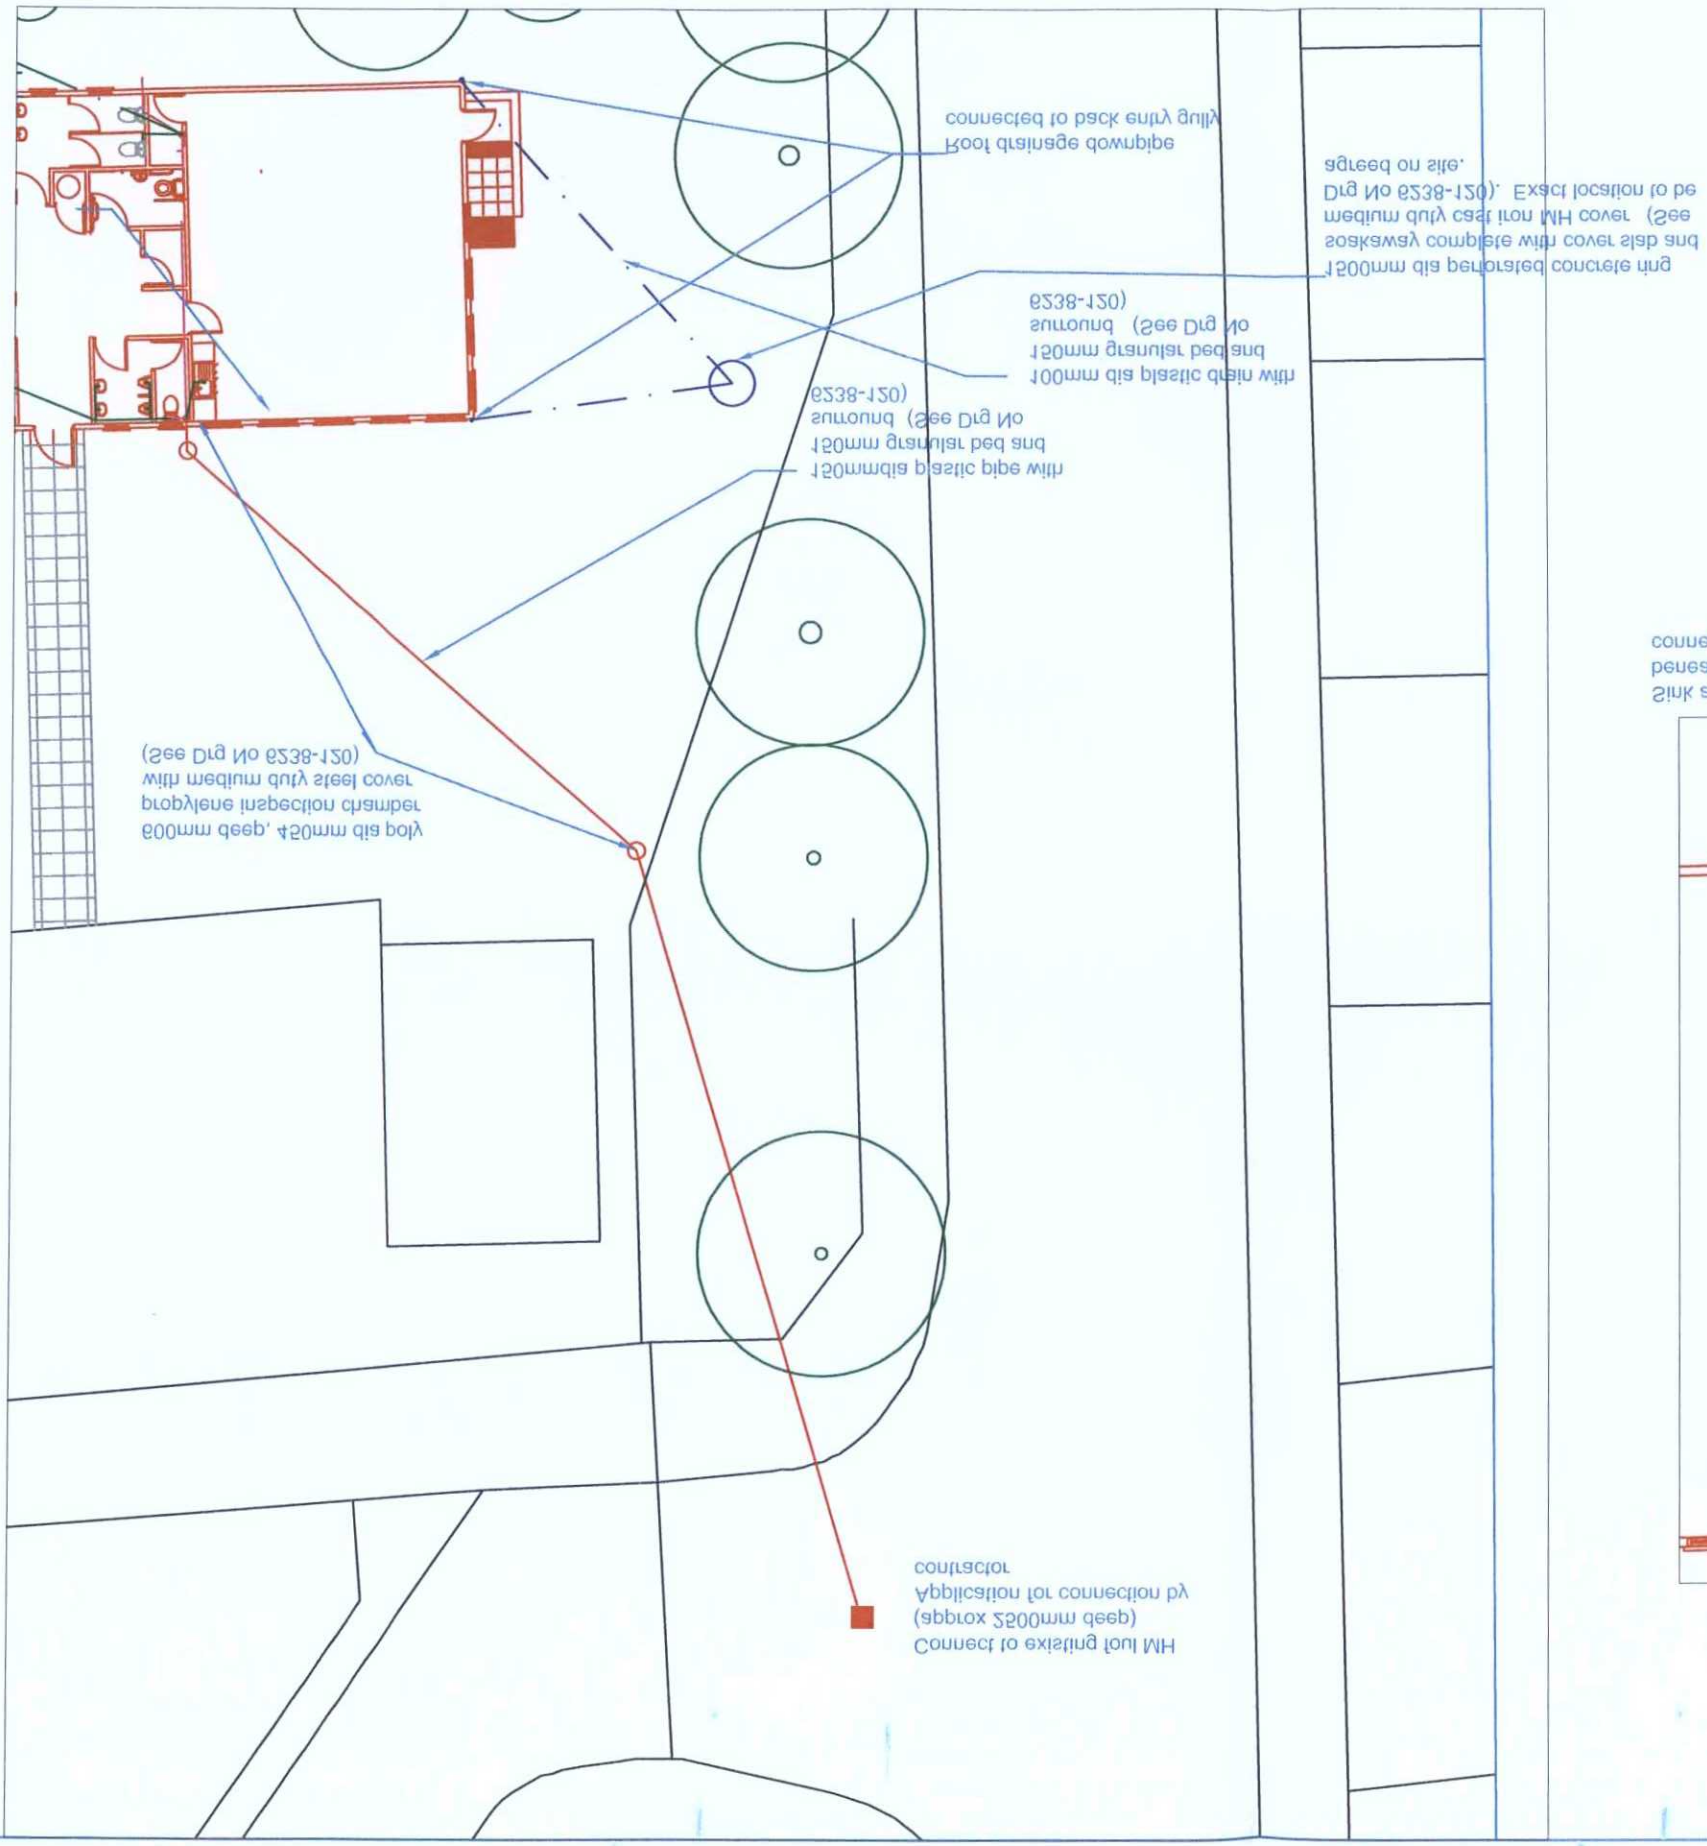

ADAS & MONITORING
PLANNING SERVICES
PLAN WMDM 0528/12
DATE 5/7/12
NEED

SCHEMATIC INTERNAL DRAINAGE PLAN
(Detail design by manufacturer)
1:100

