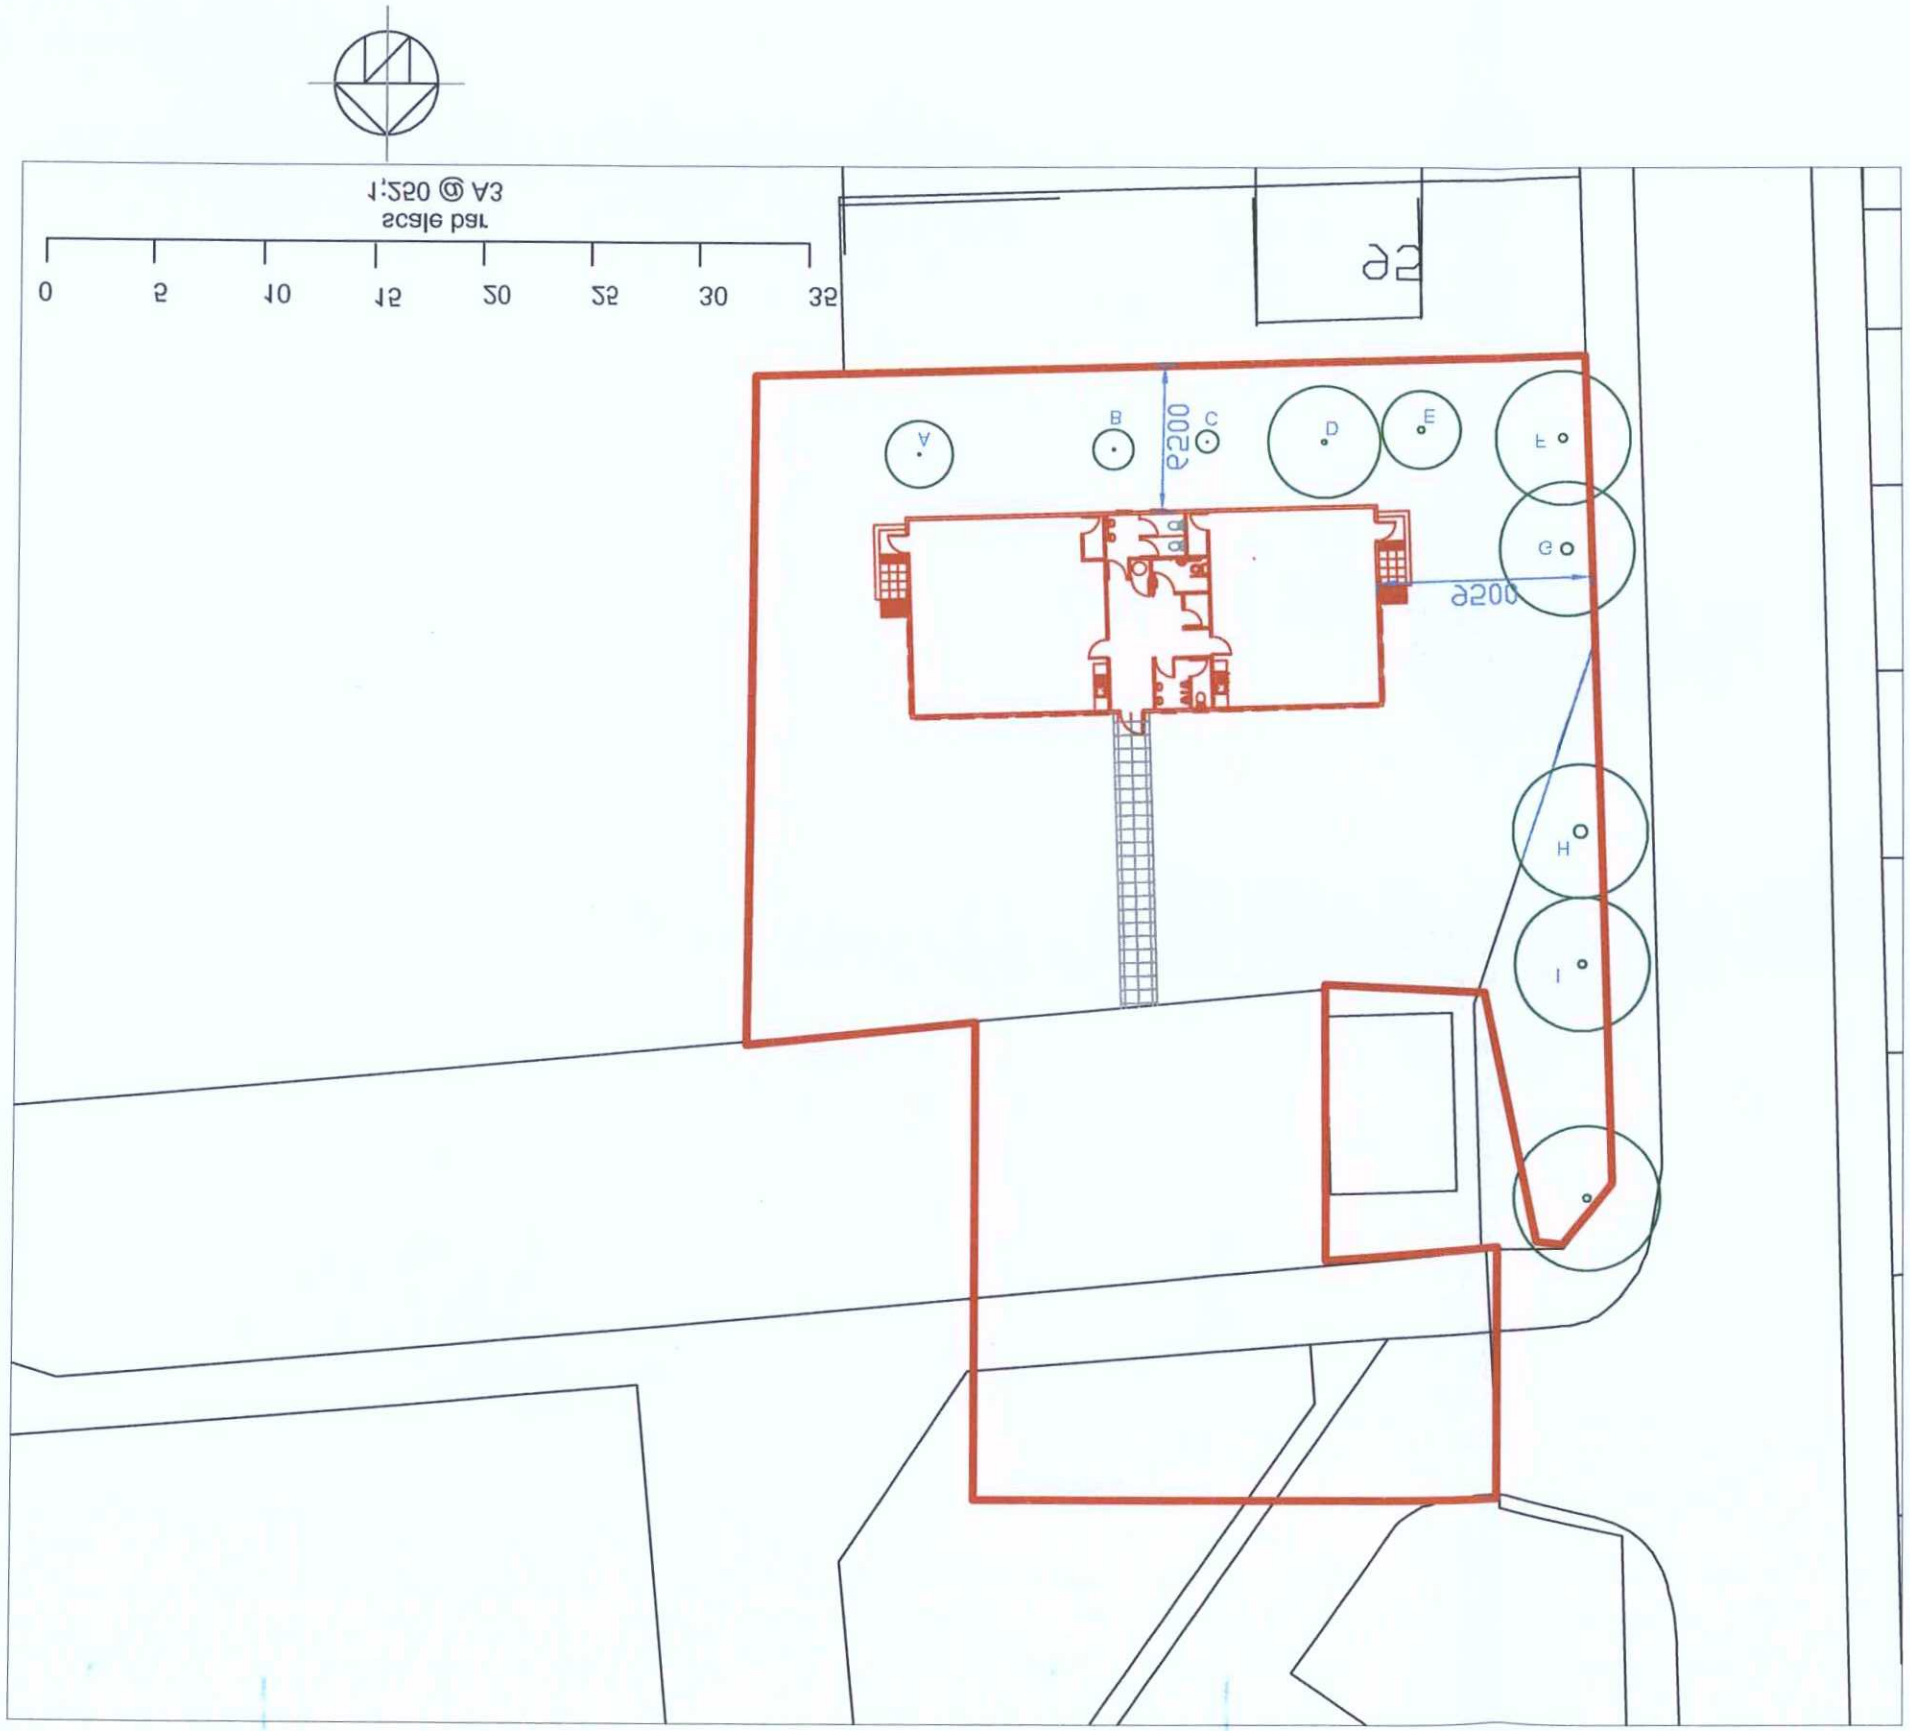

TREE SCHEDULE		
Ref	Trunk Dia (mm)	Approx Spread (m)
A	100	3
B	110	1.8
C	30 (sapling)	0.8
D	210	5
E	290	3.5
F	360	6
G	510	6
H	570	6
I	340	6
L	310	6.5

PLAN	AWDM/0128/12	DATE 5/1/12

PLANNING SERVICE
ADUR & WORTHING

Client	Drawing	Drawn / Date / Scale
West Sussex County Council	TEMPORARY CLASSROOM	Drg no 6494-PM-15/15 / Rev A
Project	SITE PLAN	SID / Date 30/06/2014 / As shown
St NICOLAS & St MARY SCHOOL		

Keegans

The Armoury, Unit 11
Fort Wellington
Millbury Road
Fareham
PO16 8TT
T: 01329 822382

Rev.	Date	Amendment
A	03/06/2015	Trees added and building position relocated

© THE CONTRACTOR SHOULD CHECK ALL DIMENSIONS ON SITE. NO DIMENSIONS TO BE SCALED FROM THIS DRAWING.

NO PART OF THIS DRAWING IS TO BE COPIED OR REPRODUCED WITHOUT THE PRIOR CONSENT OF THE ARCHITECT.

IT IS THE CONTRACTORS RESPONSIBILITY TO ENSURE COMPLIANCE WITH THE BUILDING REGULATIONS.

ALL RIGHTS DESCRIBED IN CHAPTER IV OF THE COPYRIGHT, DESIGNS AND PATENTS ACT 1988 HAVE GENERALLY BEEN ASSERTED.