




Existing Rear Elevation (Scale 1:100)

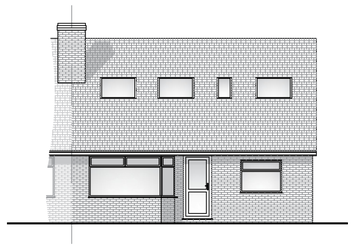


Existing Front Elevation (Scale 1:100)

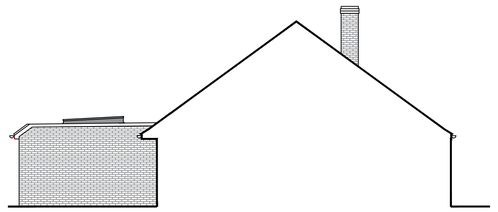


Existing Side Elevation (Scale 1:100)

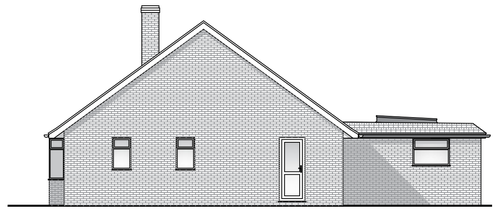


Existing Side Elevation (Scale 1:100)

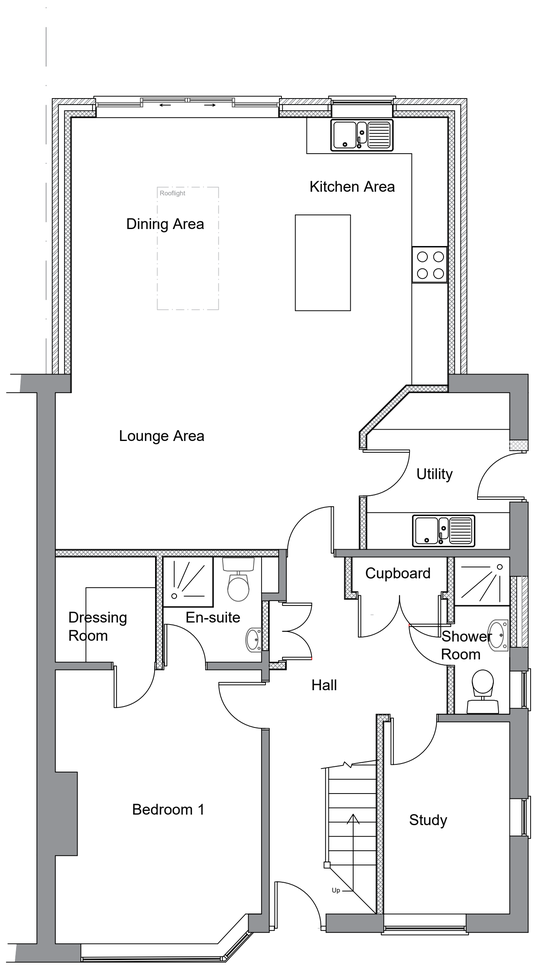

Existing Ground Floor Plan (Scale 1:50)

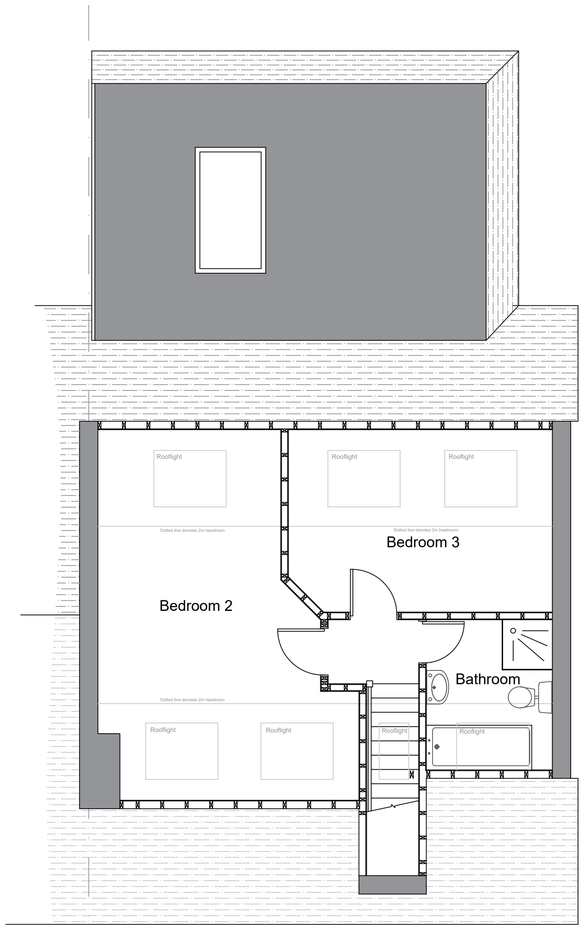

Existing First Floor Plan (Scale 1:50)

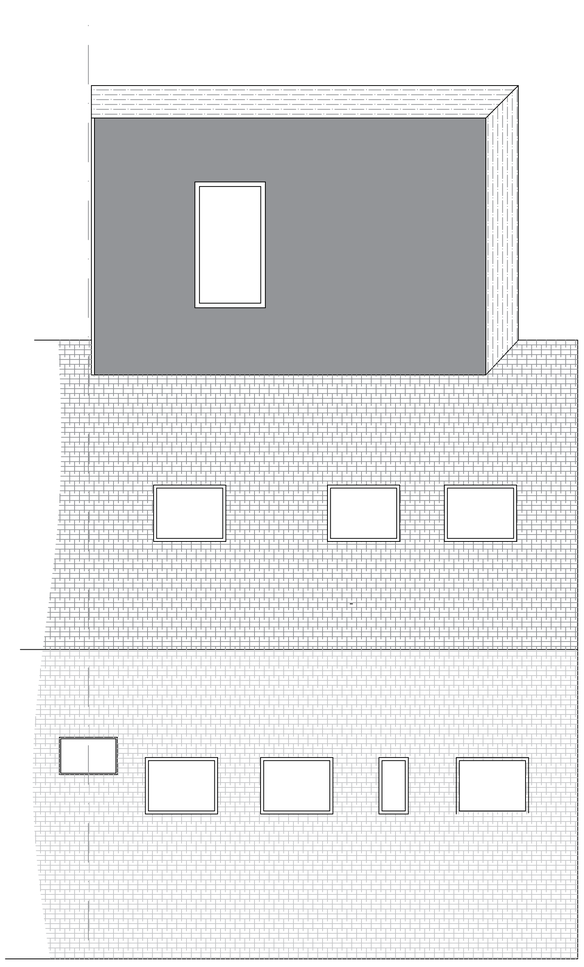

Existing Roof Plan (Scale 1:50)

Scale Bar (1:100)

0m 5m 10m

Scale Bar (1:50)

0m 5m

revisions

DOWNSVIEW ASSOCIATES
Chartered Surveyors
Little Acorns, Hampers Lane, Storrington, West Sussex, RH20 3HZ
Tel 01903 740501 Mob 7525 604681
Email mail@downsview-surveyors.co.uk
RICS

58 Cuckfield Crescent
Worthing
West Sussex
BN13 2EB

proposed
Proposed dorma

title
Existing Layouts and elevations

scale: As noted @ A1

date: October 2024

revision:

drawing number
2024.439.01