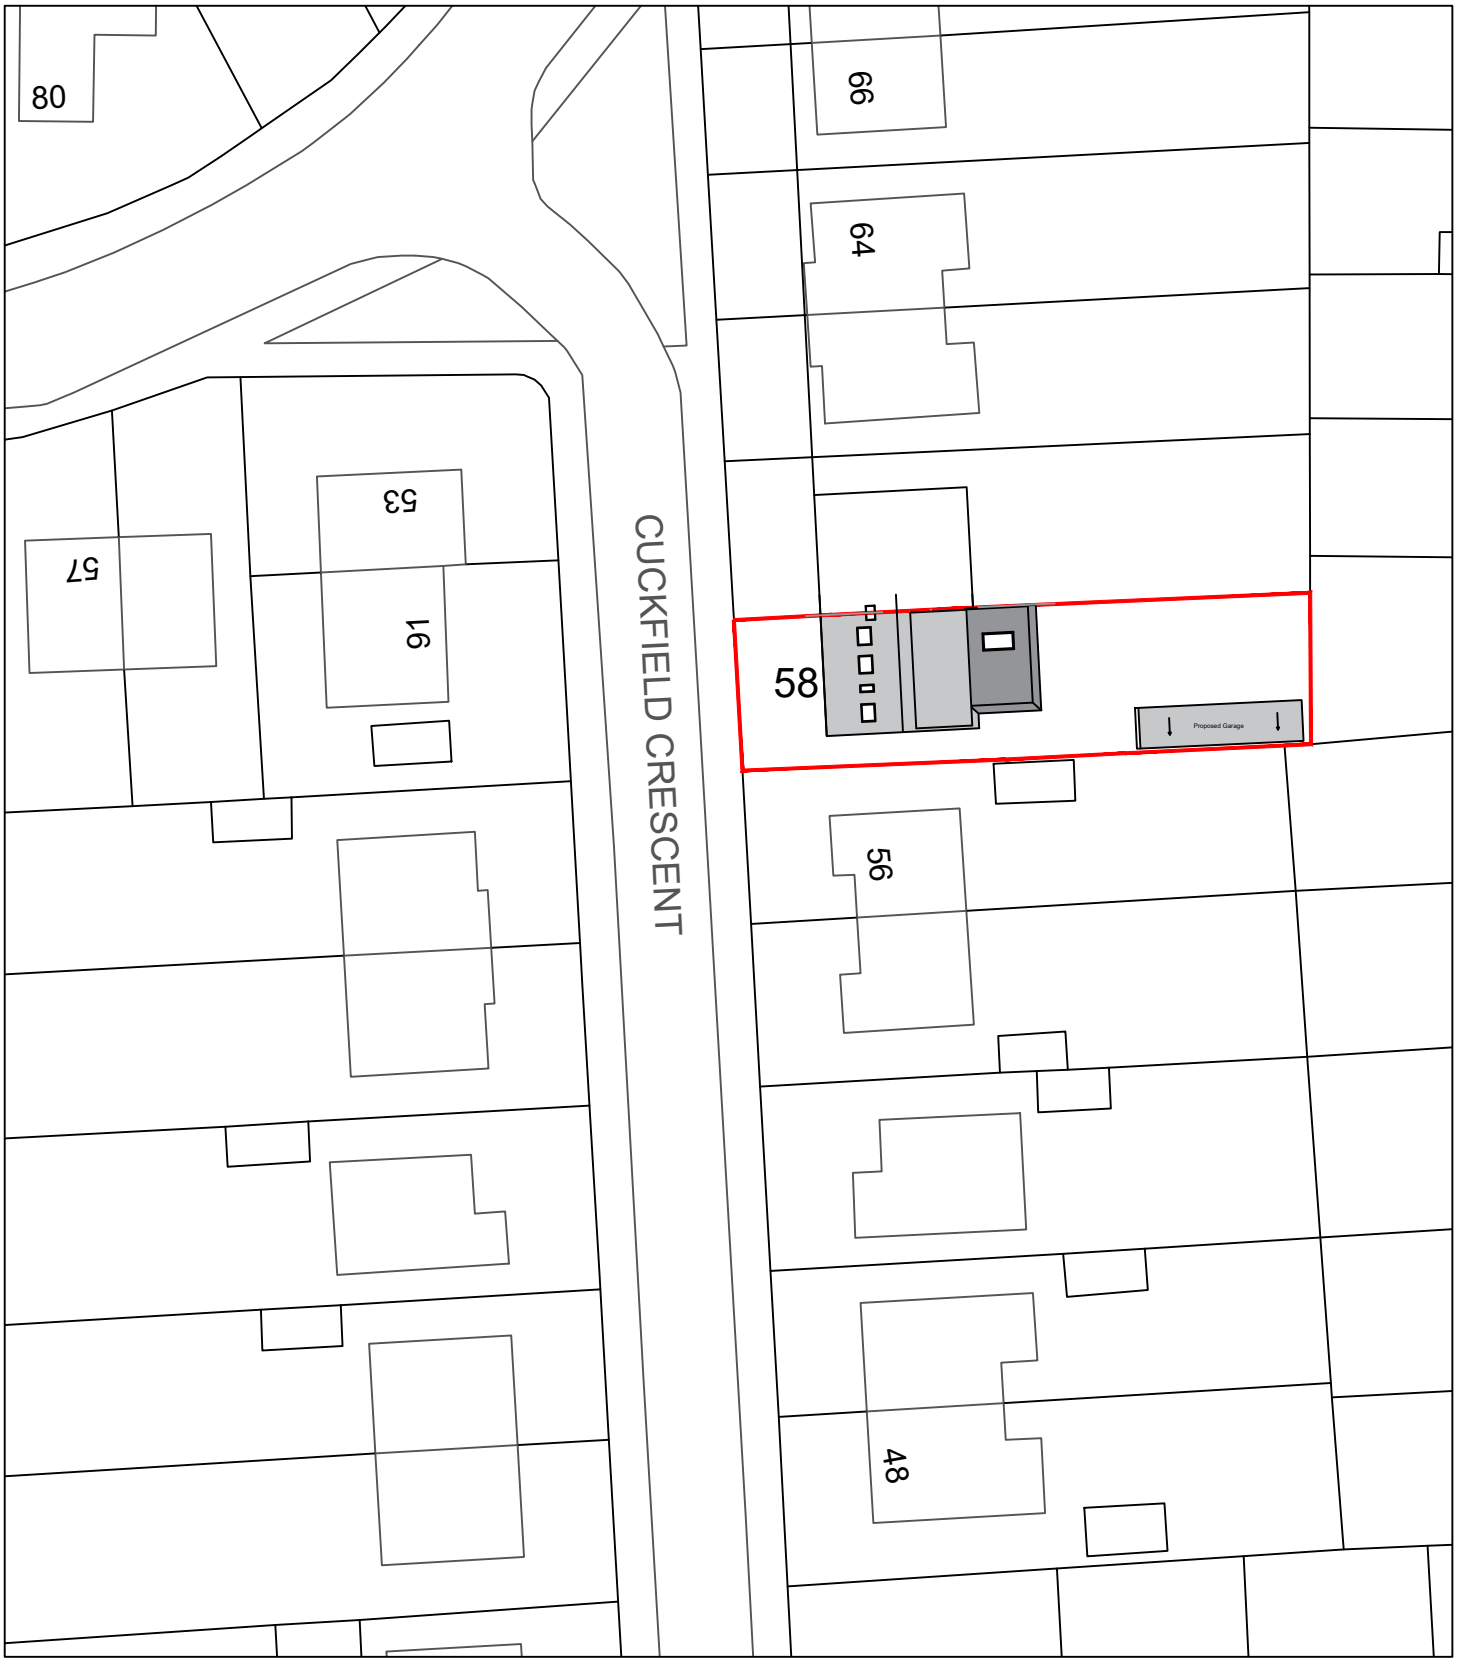


Scale Bar (1:500)

0m 10m 20m 30m 40m 50m

N

Revision:	A	Nov 2024	Red line amended

address
58 Cuckfield Crescent, Worthing, West Sussex, BN13 2EB

project
Proposed dorma

title
Proposed Block Plan

scale	date	dwg no.	revision
1:500 on A4	October 2024	2024.439a.04	A

DOWNSVIEW ASSOCIATES
Chartered Surveyors

Little Acorns
Hampers Lane
Storrington
West Sussex
RH20 3HZ

Tel: 01903 746367
Mob: *07525 844965*

Email:
mail@downsview-surveyors.co.uk

RICS