I, MARK SCOTT, of 11 Forest Grange Cantley Doncaster DN4 6FG do SOLEMNLY AND SINCERELY DECLARE as follows:

1. I am the Project Director of Pacy and Wheatley Limited. Pacy and Wheatley Limited are a construction company, whose address is Block B Loversall Court, Clayfields Industrial Estate, Tickhill Road, Balby, Doncaster, South Yorkshire, DN4 8QG.

2. Pacy and Wheatley Limited were instructed by Bravo Services Limited to carry out works in the car park at the Boxx Storage self storage centre, Unit 1A, Ivy Church Road, Worthing.

3. I was the project manager for the works, which commenced on Saturday 21 September 2024. The works comprised the digging of an underground mains / services trench of 19 m and the laying of an underground pipe. The works were consistent with the plan, ref: 15175/2-155, attached to this declaration.

4. I was present on site throughout the duration of the works, supervising the works, including at commencement on Saturday 21 September 2024.

5. The Pacy and Wheatley Limited invoice for the works which commenced on Saturday 21 September 2024 was issued to Bravo Services Limited on Monday 30 September 2024.

AND I make the solemn declaration conscientiously believing it to be true and virtue of the provisions of the Statutory Declarations Act 1835.

Declared by the above named

Mark Scott [redacted]

11th this day of November 2024 before me

A Solicitor / ~~Commissioner for Oaths~~ [redacted]


SOLICITOR

TAYLOR BRACEWELL LLP
WITH DOWNTON COMMERCIAL
NUMBER ONE RAILWAY COURT
TEN POUND WALK, DONCASTER
DN4 5PB




Block Plan. SCALE 1:250

0m 1m 2m 3m 4m 5m 10m 15m 20m

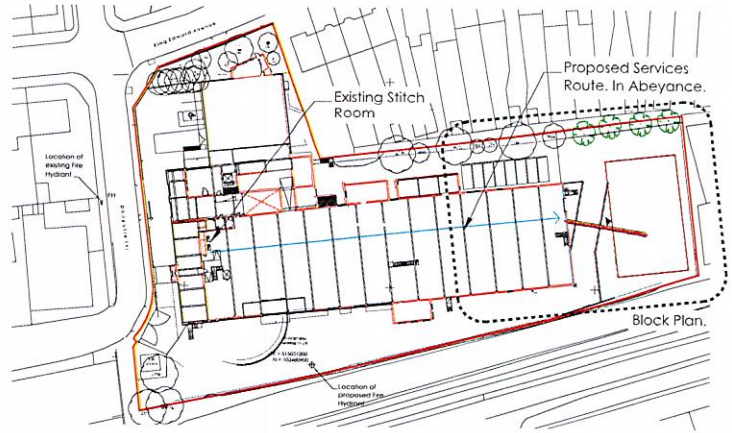

Location Plan. SCALE 1:1250

0 m 10 m 20 m 30 m 40 m 50 m 100 m

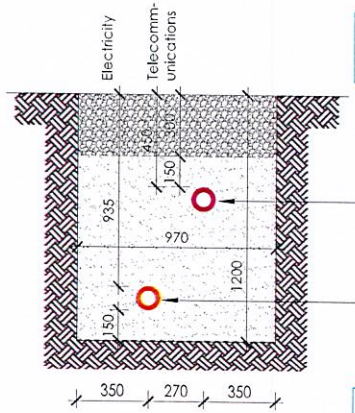

Please refer to M & E Engineers design & Specification in conjunction with information provided.

Ducting to be laid in strict accordance with suppliers written instruction

96mm Ø Communications Duct

Services trench to be formed and suitably backfill in layers not exceeding 300mm so as to prevent sinking

200mm Ø black Underground Duct. Assumed high voltage supply. TBC

Spoils removed to from trench are to be taken off site

Draw pits or inspection chambers to be provided in accordance statutory or applicable regulations

All twin wall, smooth lined. RIGI Duct complete with marker tape above

Detail Section. SCALE 1:25

0m 0.5m 1m 1.5m 2m

11/11/24, [redacted]

Rev	Date	Description	Rev By	Chk'd By
-	--.--.--	---- ---	--	--

Project Title	PROPOSED FIRE HYDRANT LOCATION READY STEADY STORE BIDFOOD DEPOT KING EDWARD AVENUE WORTHING
Client	BRAVO SERVICES LTD
Status	PLANNING
Scale	1:25, 250 & 1250 — Drawing Size A3
Date	02/08/2024 — Drawn By P.Mac — Checked RO'D

Drawing Title	PROPOSED SERVICES TRENCH
Job-Dwg No	15175/2-155 — Rev .

2 St. Johns North, Wakefield, WF1 3QA t. 01924 291800
Carvers Warehouse, 77 Dale Street, Manchester, M1 2HG t. 0161 2388555
The Old Rectory, 79 High Street, Newport Pagnell, MK16 8AB t. 01908 211577
101 London Road, Reading, RG1 5BY t. 0118 9507700
10 Geos Court, St Christophers Place, London, W1U 1JJ t. 0207 4091215

THE HARRIS PARTNERSHIP
ARCHITECTS
www.harrispartnership.com

CAD file reference CAD FILE REFERENCE

This drawing is copyright and may not be reproduced in whole or part without written authority. Do not scale off this drawing.