


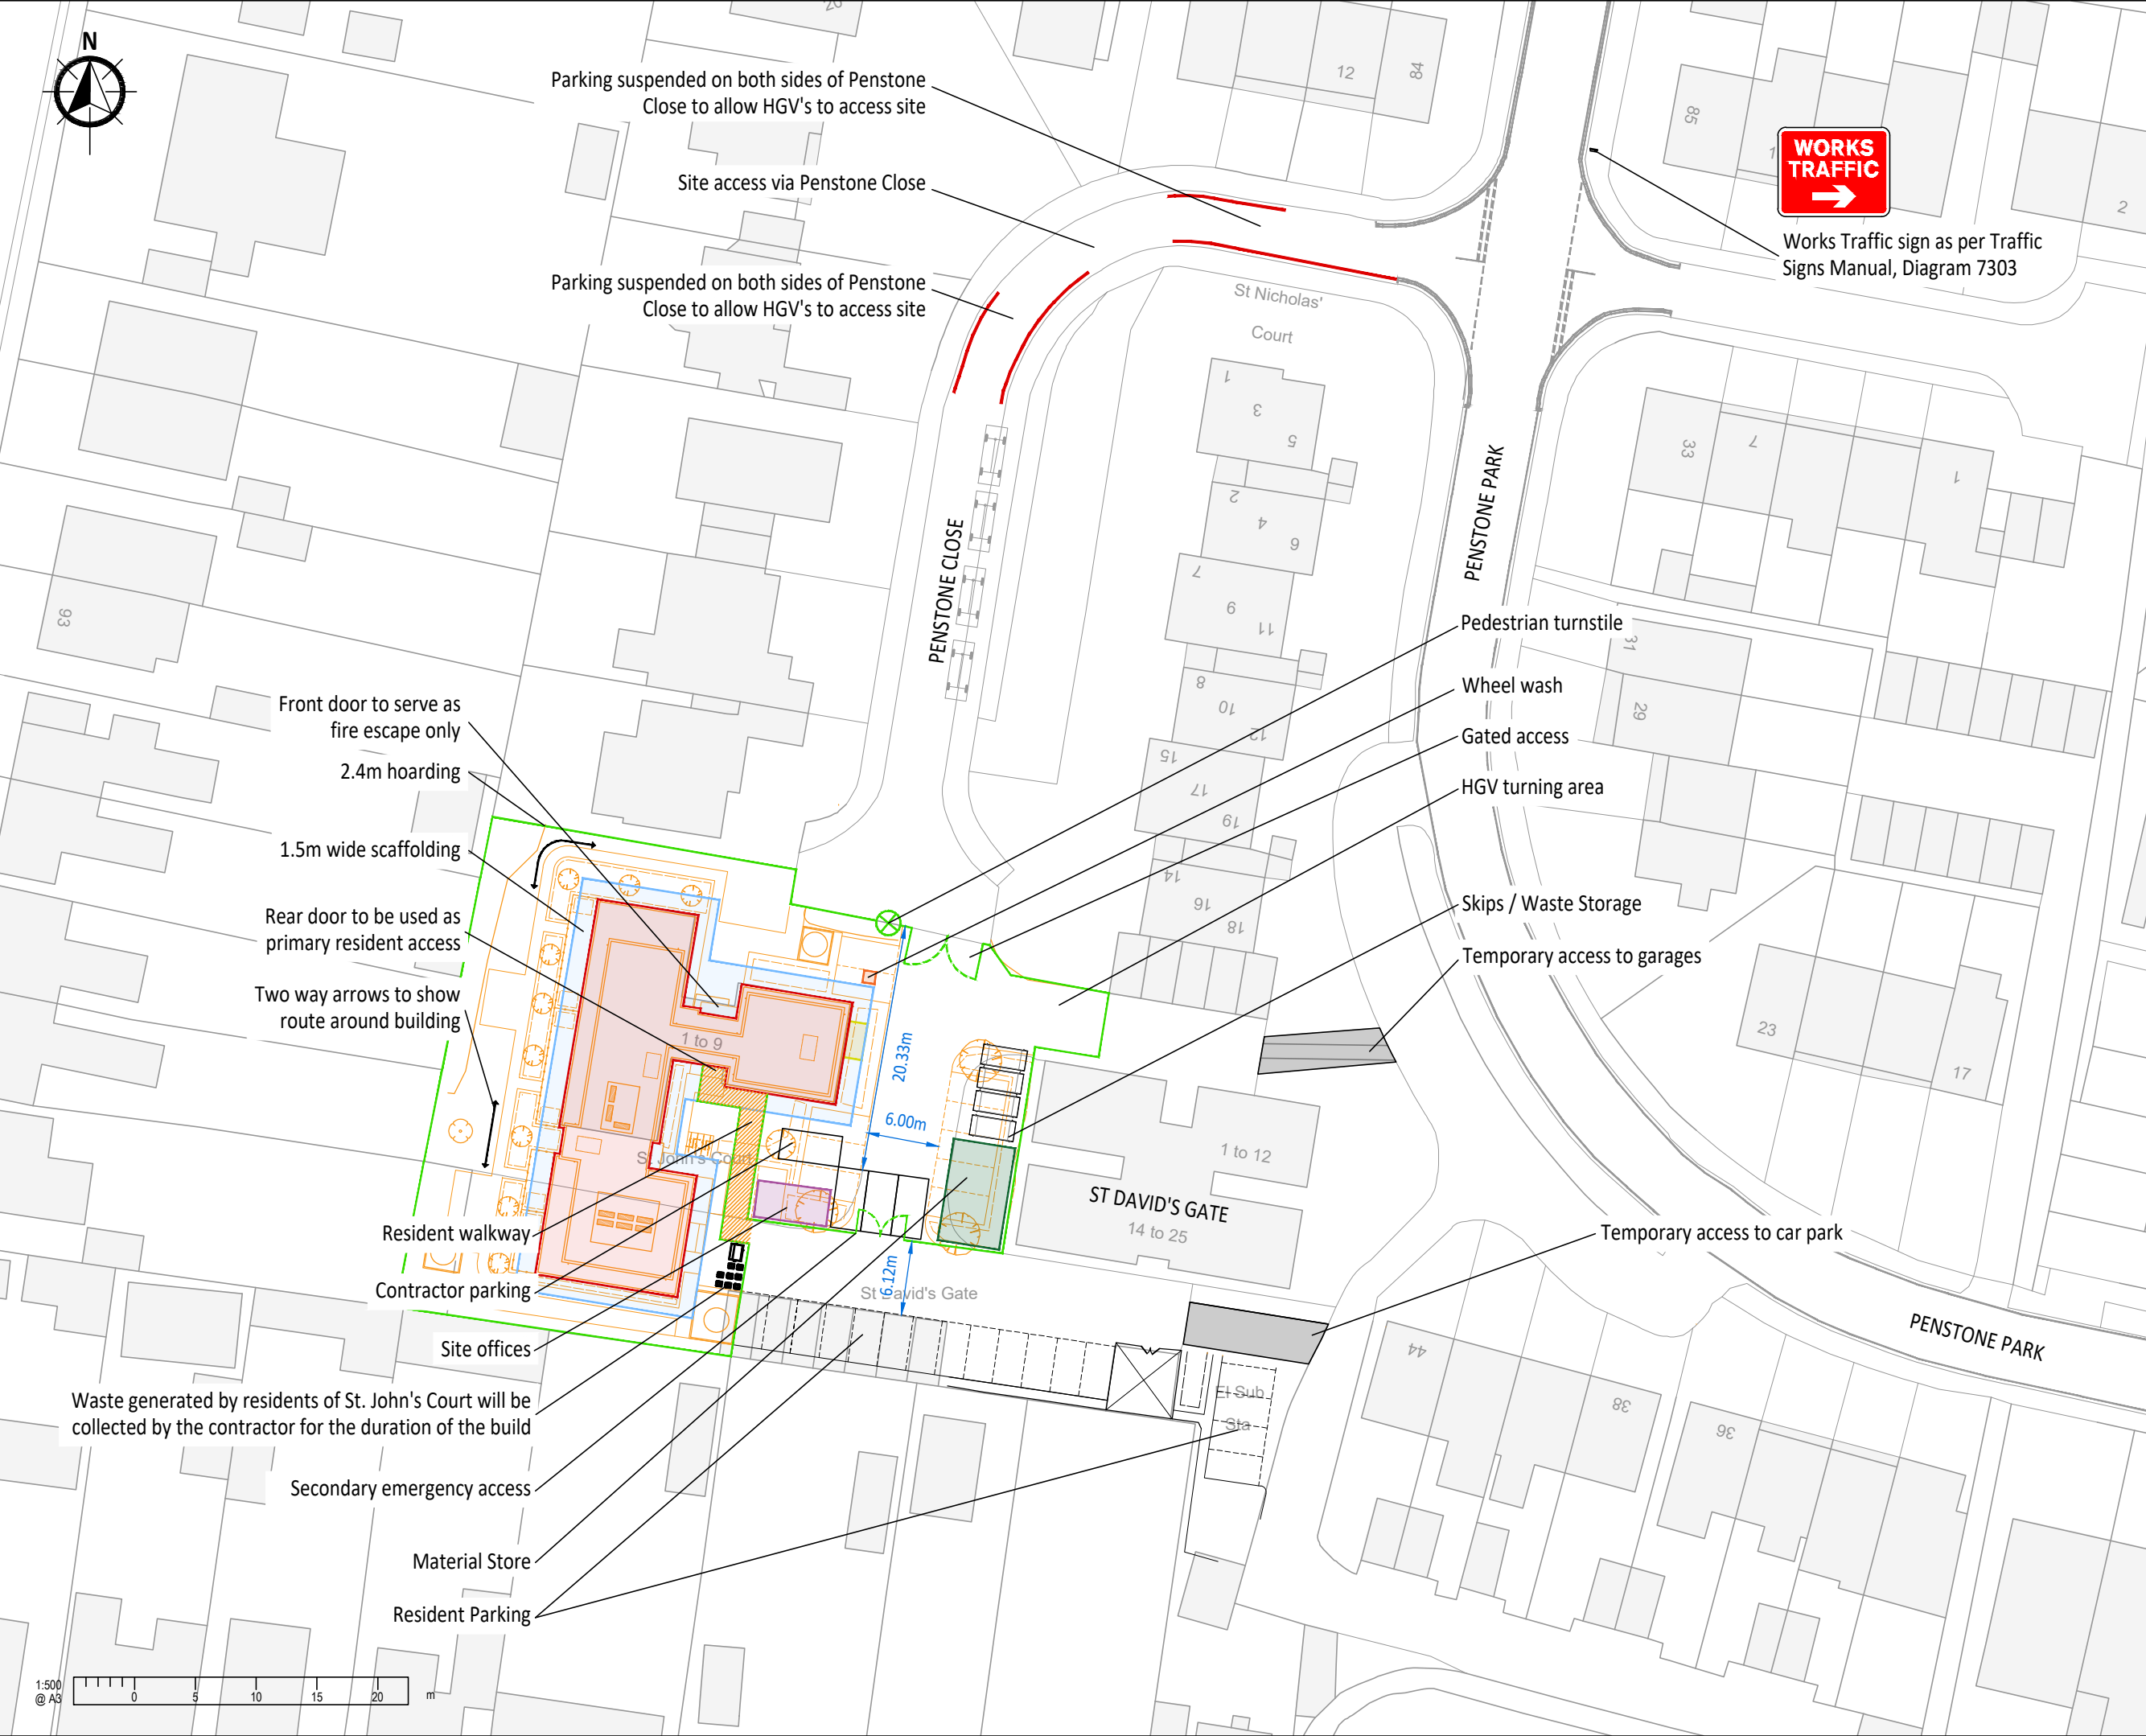

- A3
1.

This drawing is to be read in conjunction with all other Bright Plan drawings, and with all relevant Architect's and Engineer's drawings and specification. Any discrepancies found are to be reported immediately to the Engineer.
2.

Bright Plan accepts no responsibility for inaccuracies in data provided by third parties such as topographic surveys or Ordnance Survey mapping.
3.

Road markings are indicative, based on aerial imagery when not provided within a topographical survey. Bright Plan accepts no responsibility for discrepancies in aerial imagery.
4.

Do not scale, work to figured dimensions only. All dimensions are in millimeters unless noted otherwise and all levels are in metres from the topographic survey datum.
5.

Any information given regarding existing underground services is given in good faith after consultation with the relevant authority, however accuracy is not certain.

Existing Road Markings

Proposed Works

Hoarding

Proposed Building

Scaffolding

Sign

TRO (Parking Suspension)

A	Revised Issue	17/12/2025
-	Original Issue	10/11/2025
Rev.	Amendments	Date



BRIGHT PLAN
Transport Planning | Civil Engineering | Landscape Design
65 Chichester Enterprise Centre, Terminus Road, Chichester, PO19 8FY
Tel: 0333 358 3270 Email: enquiries@bpcivils.co.uk
www.bpcivils.co.uk

Drawing Status	Construction		
Client	Lincoln Estates Ltd		
Project	Penstone Close, Landing		
Drawing Title	Phase 2 Overview		
Scale	1:500	Date	Dec 25
Drawn by	SMO	Checked by	ALB
Drawing No.	2025-6961-101		Rev.
		A	