
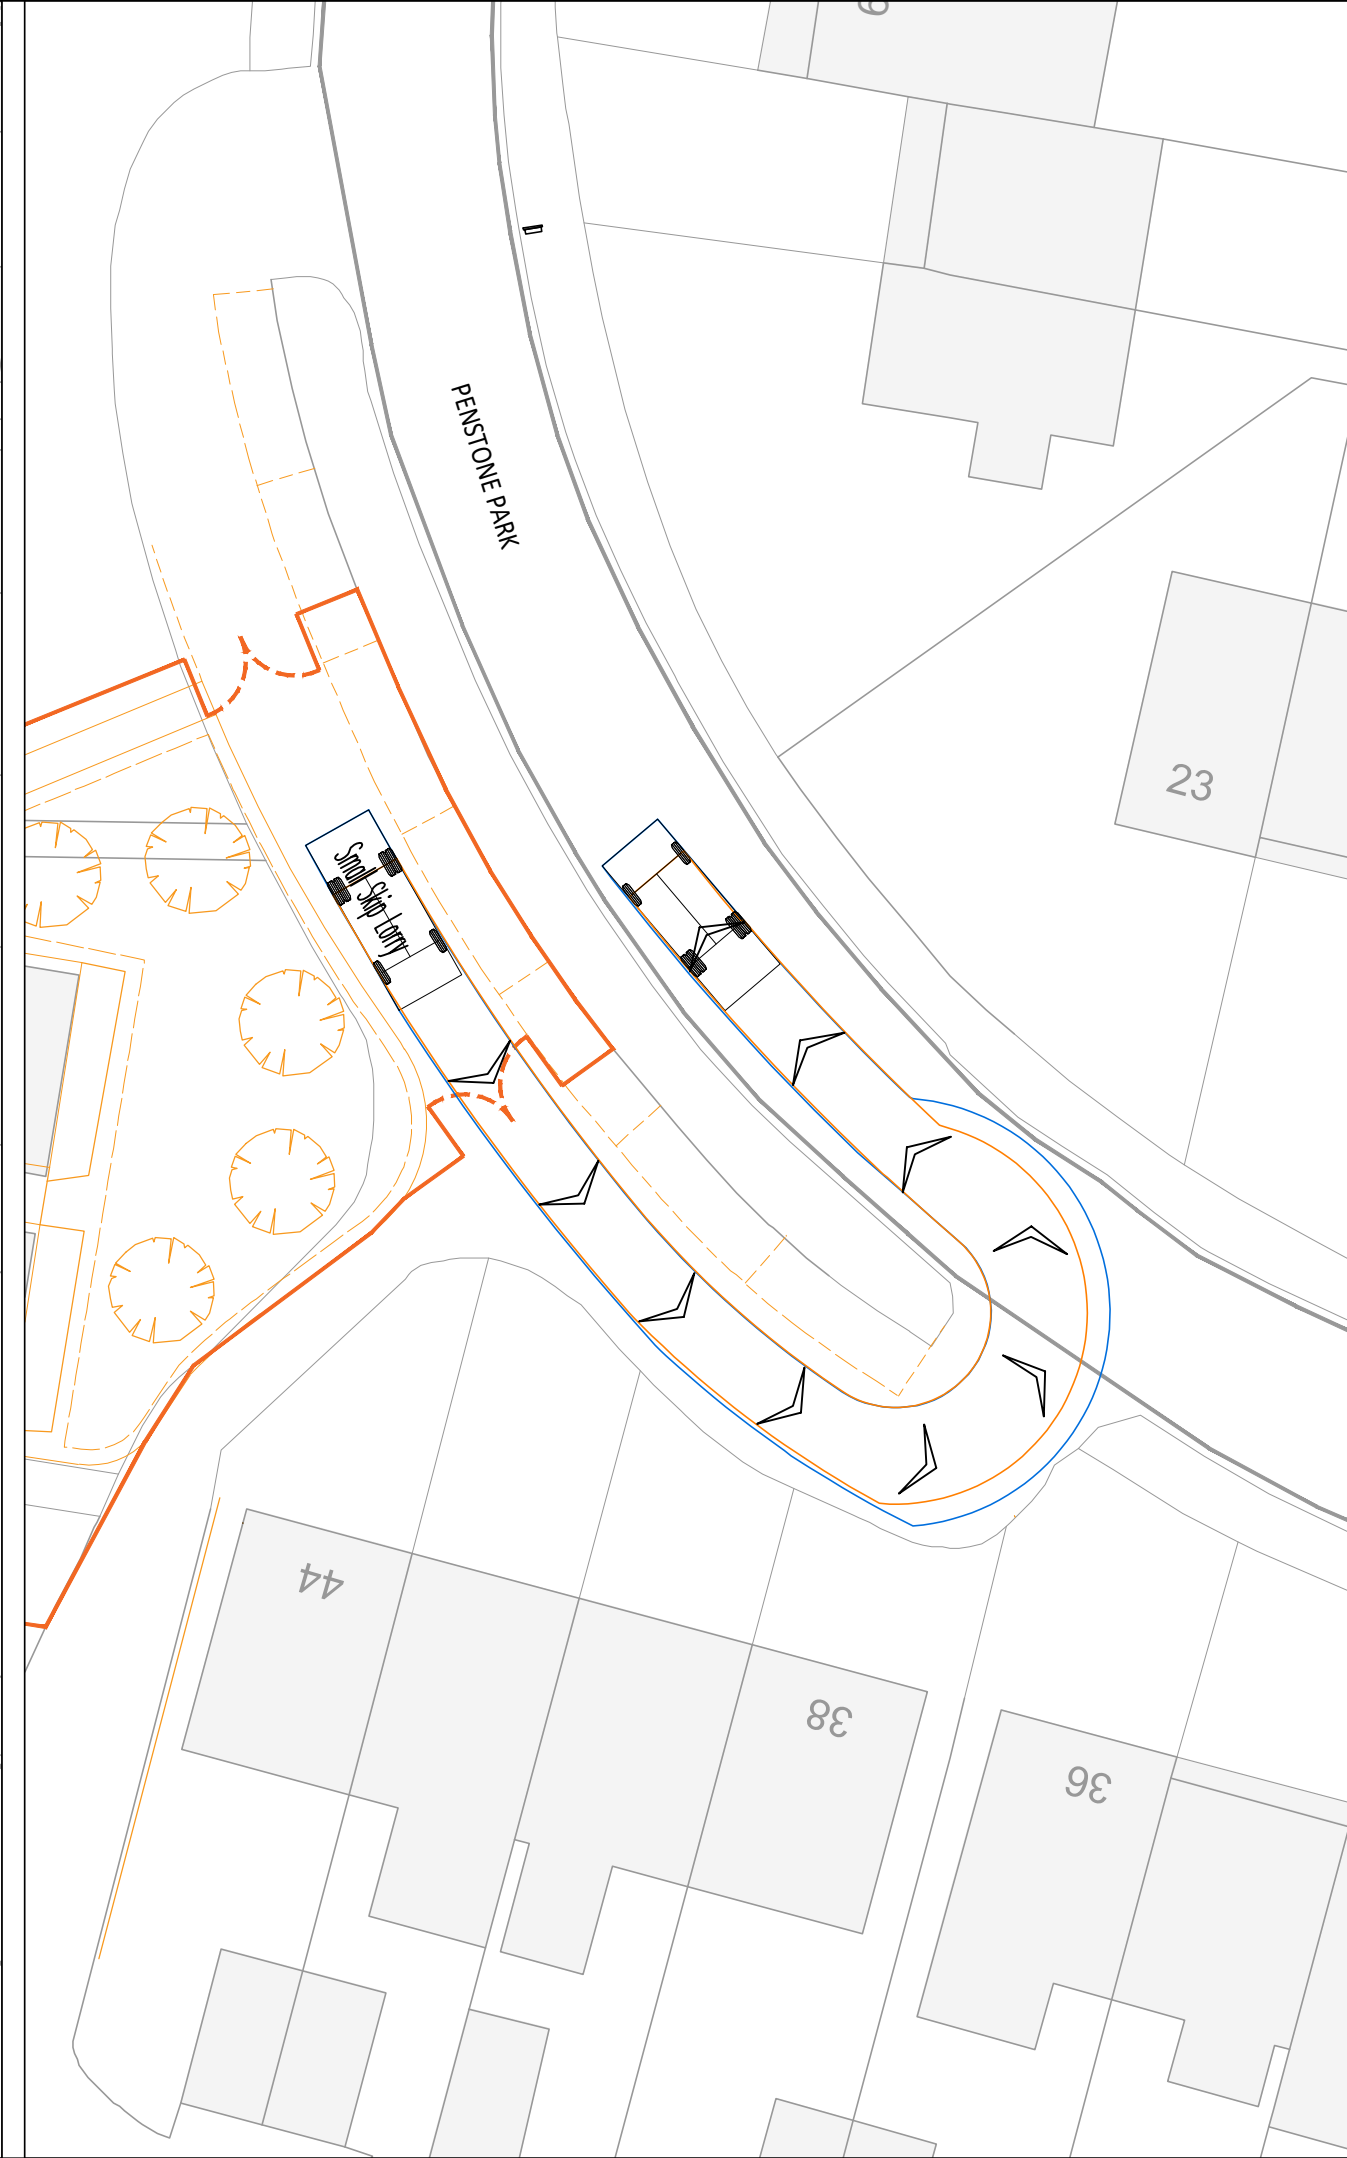


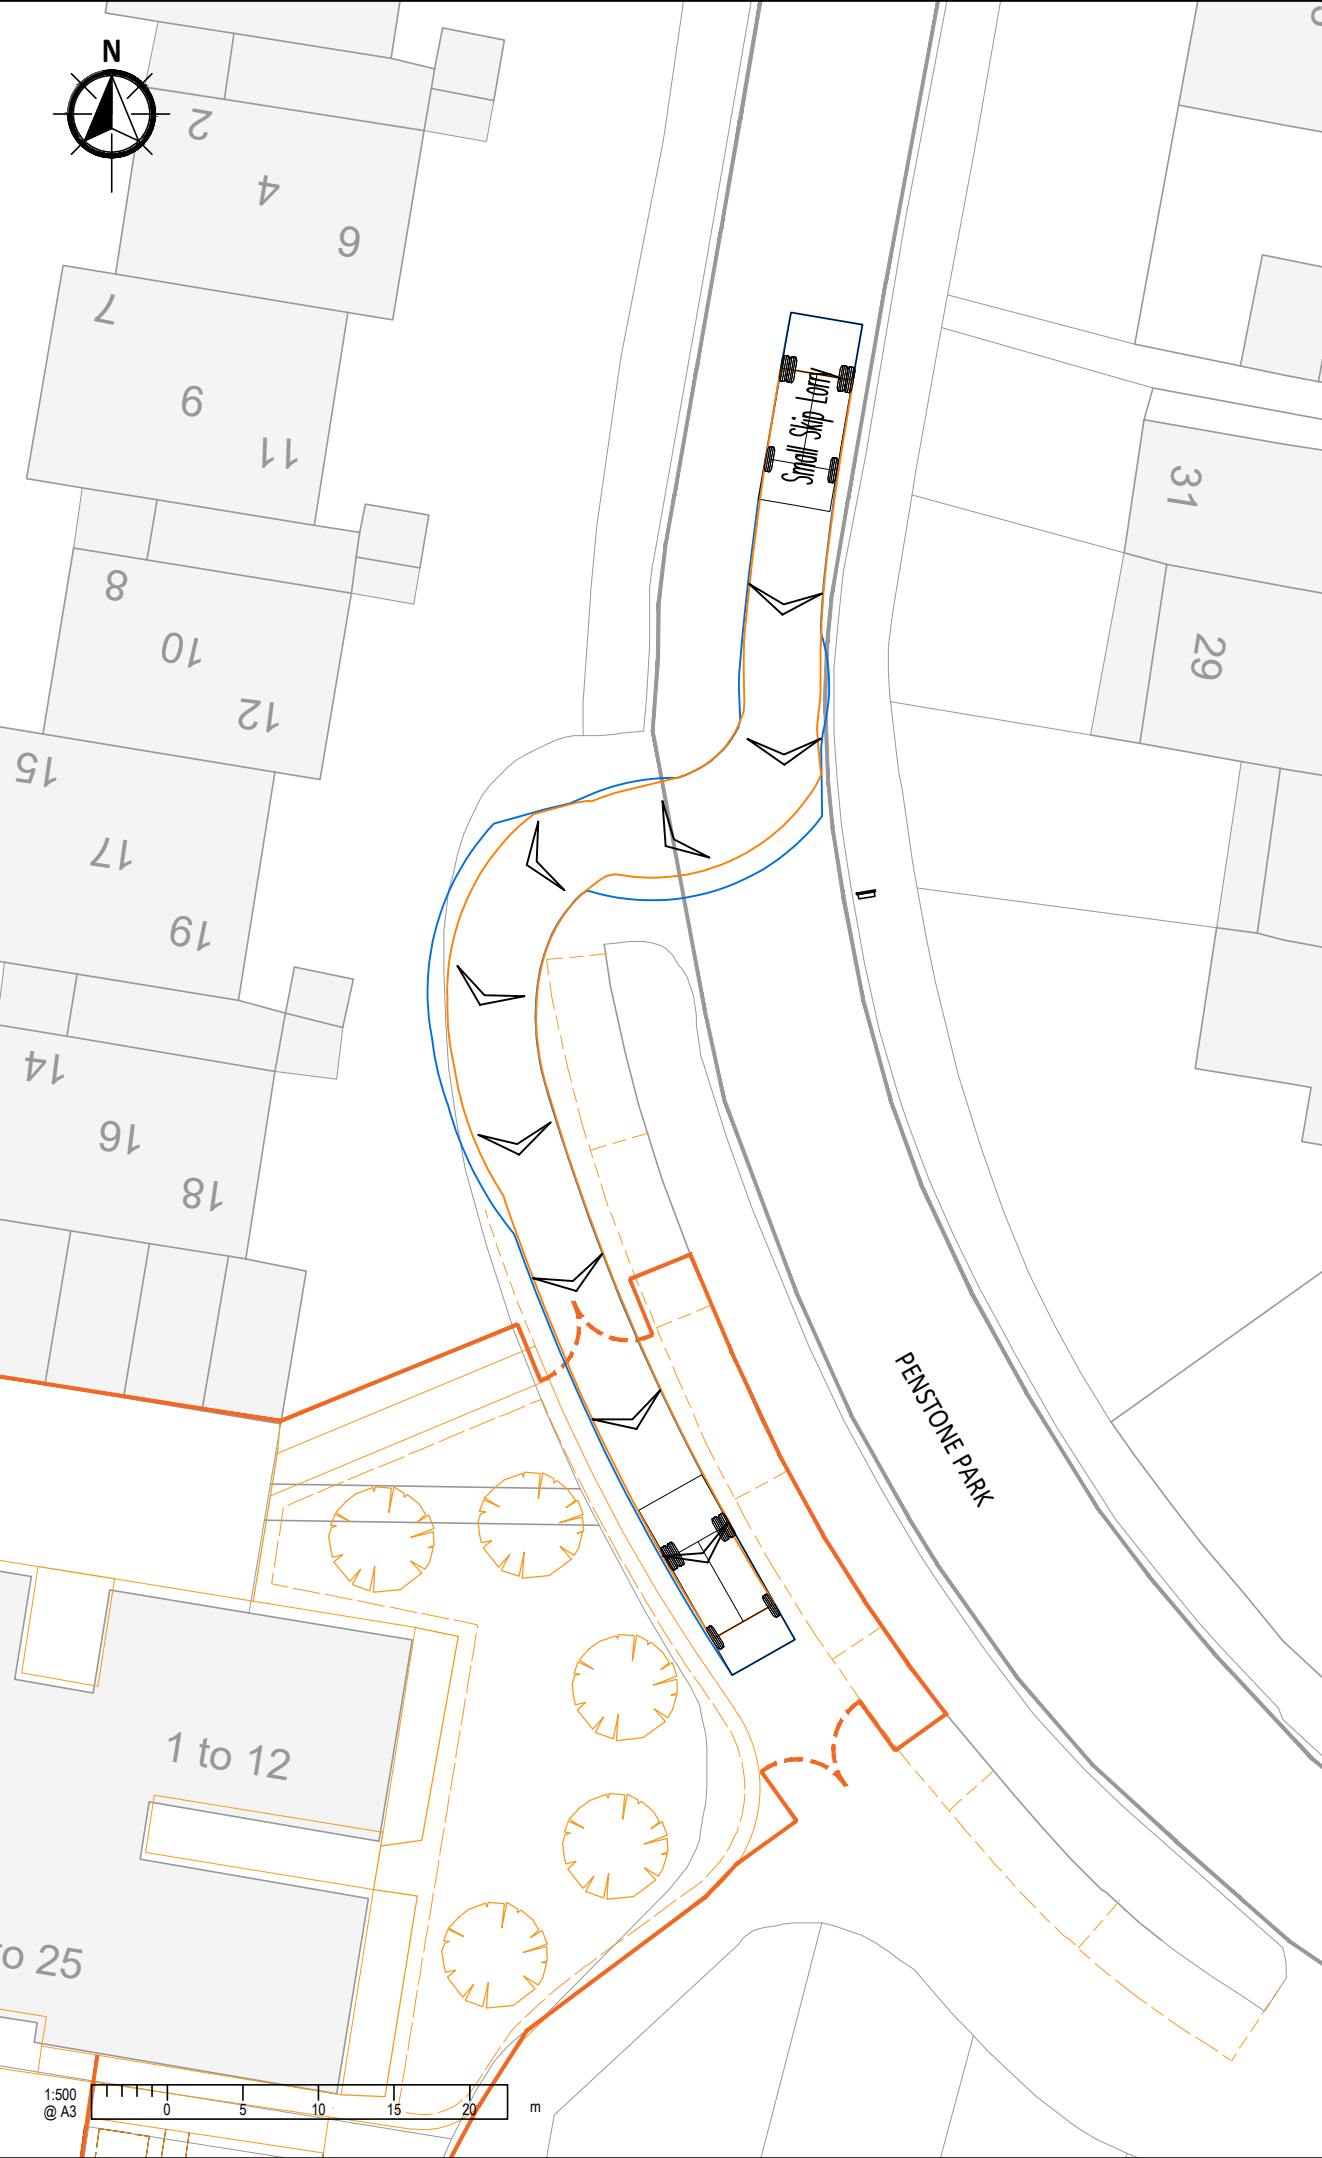

1. This drawing is to be read in conjunction with all other Bright Plan drawings, and with all relevant Architect's and Engineer's drawings and specification. Any discrepancies found are to be reported immediately to the Engineer.

2. Bright Plan accepts no responsibility for inaccuracies in data provided by third parties such as topographic surveys or Ordnance Survey mapping.

3. Road markings are indicative, based on aerial imagery when not provided within a topographical survey. Bright Plan accepts no responsibility for discrepancies in aerial imagery.

4. Do not scale, work to figured dimensions only. All dimensions are in millimeters unless noted otherwise and all levels are in metres from the topographic survey datum.

5. Any information given regarding existing underground services is given in good faith after consultation with the relevant authority, however accuracy is not certain.

Existing Road Markings

Hoarding

Sign

-Swept Path-

Wheel Track

Body Overswing

6.265

1.36

3.04

Small Skip Lorry

Overall Length

Overall Width

Overall Body Height

Min Body Ground Clearance

Max Track Width

Lock to lock time

Kerb to Kerb Turning Radius

6.265m

2.390m

3.650m

0.396m

2.435m

6.00s

6.340m

-	Original Issue	11/11/2025
Rev.	Amendments	Date

BRIGHT PLAN

Transport Planning | Civil Engineering | Landscape Design

65 Chichester Enterprise Centre, Terminus Road, Chichester, PO19 8FY

Tel: 0333 358 3270 Email: enquiries@bpcivils.co.uk

www.bpcivils.co.uk

Drawing Status				Construction			
Client				Lincoln Estates Ltd			
Project				Penstone Close, Landing			
Drawing Title				Phase 3, Skip Lorry Vehicle Swept Path			
Scale	Date	Drawn by	Checked by	Drawing No.		Rev.	
1:250	Nov 25	EMH	SMO	2025-6961-202		-	