


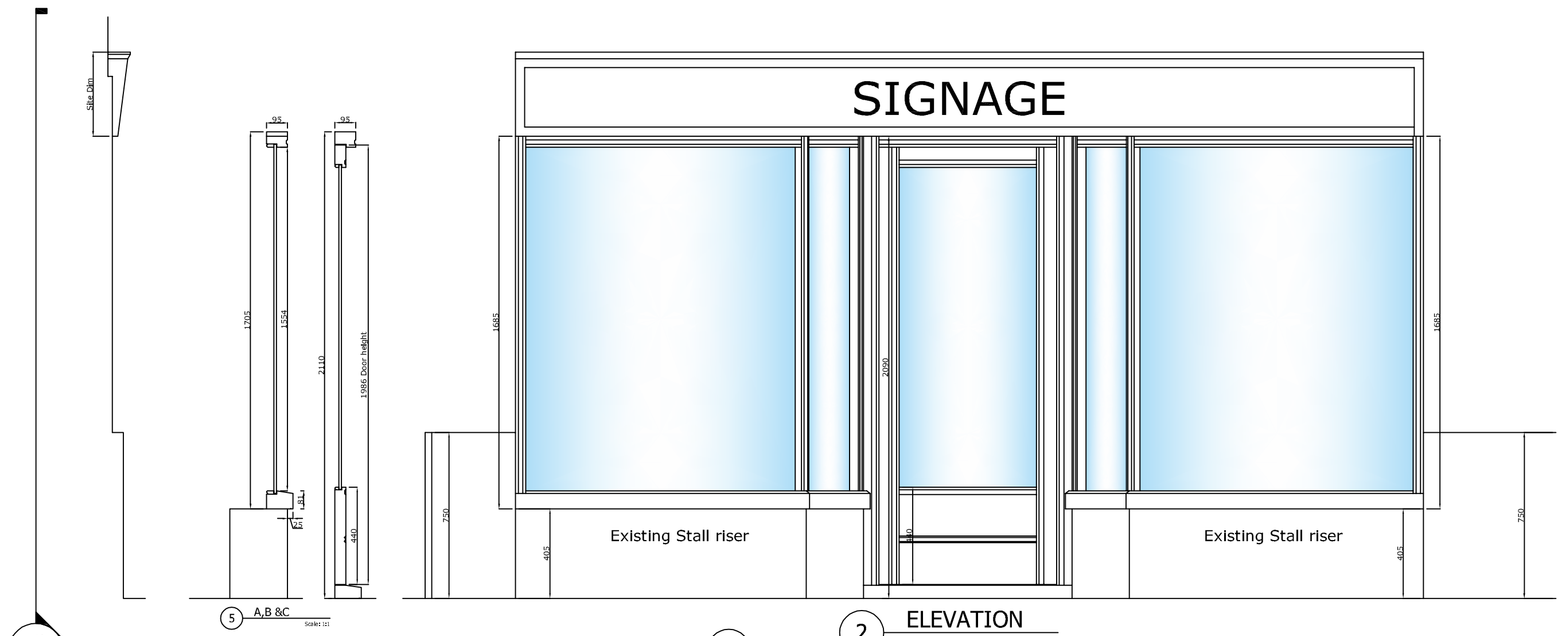


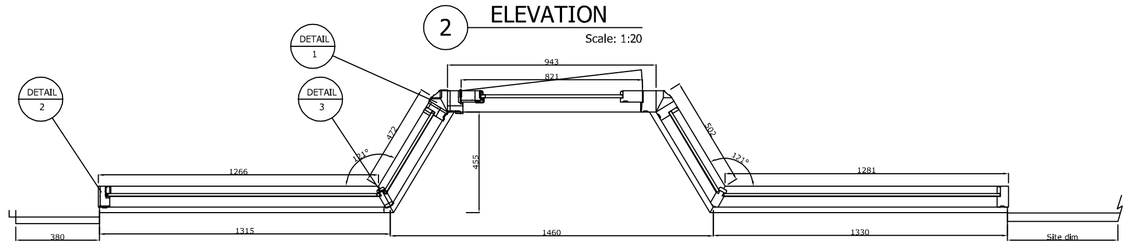


1 PLAN
Scale: 1:20

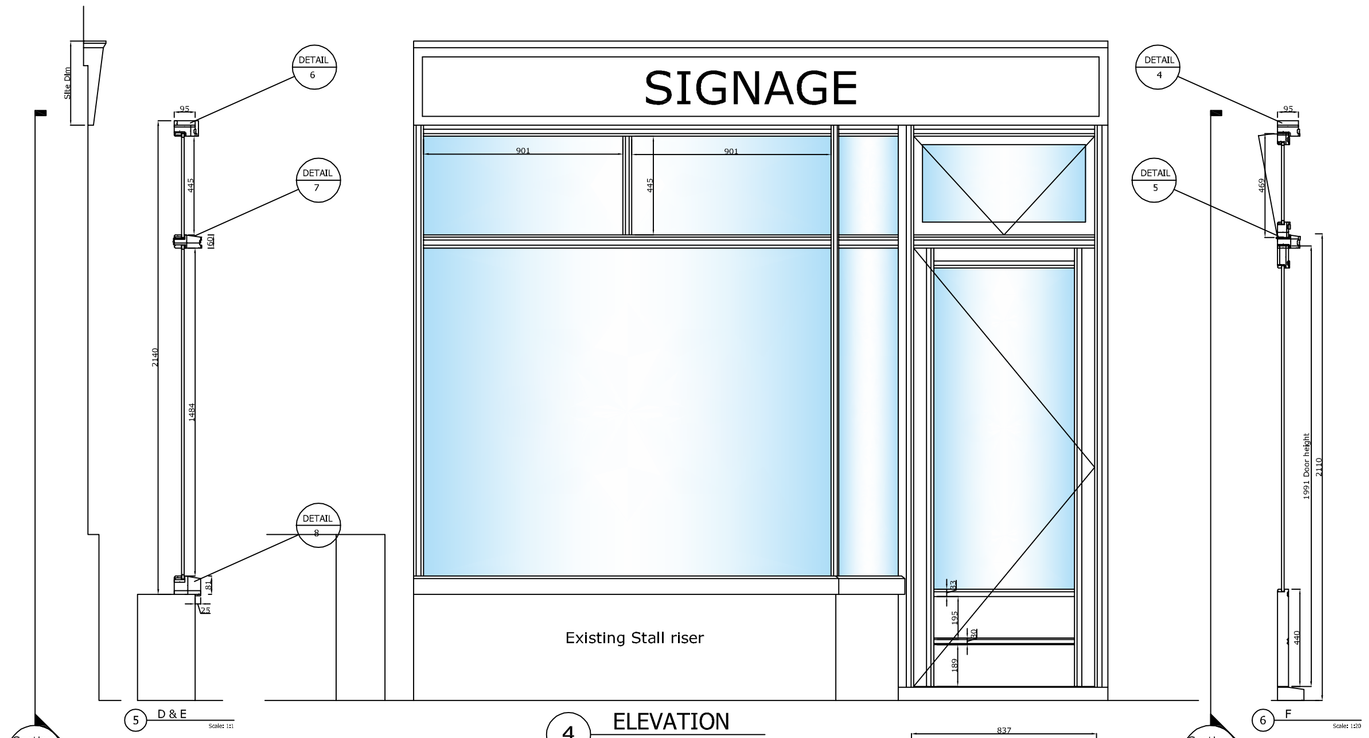

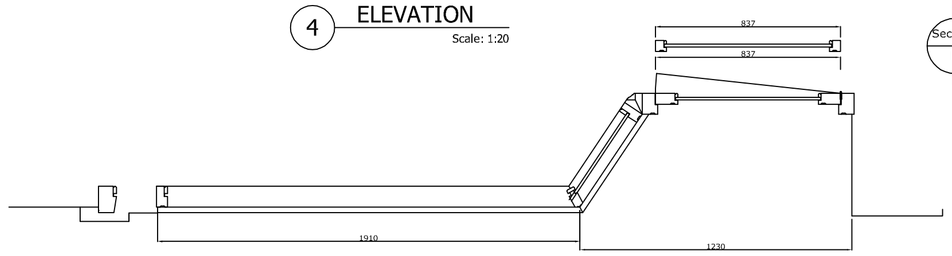


3 PLAN
Scale: 1:20


5 Detail 1
Scale: 1:1

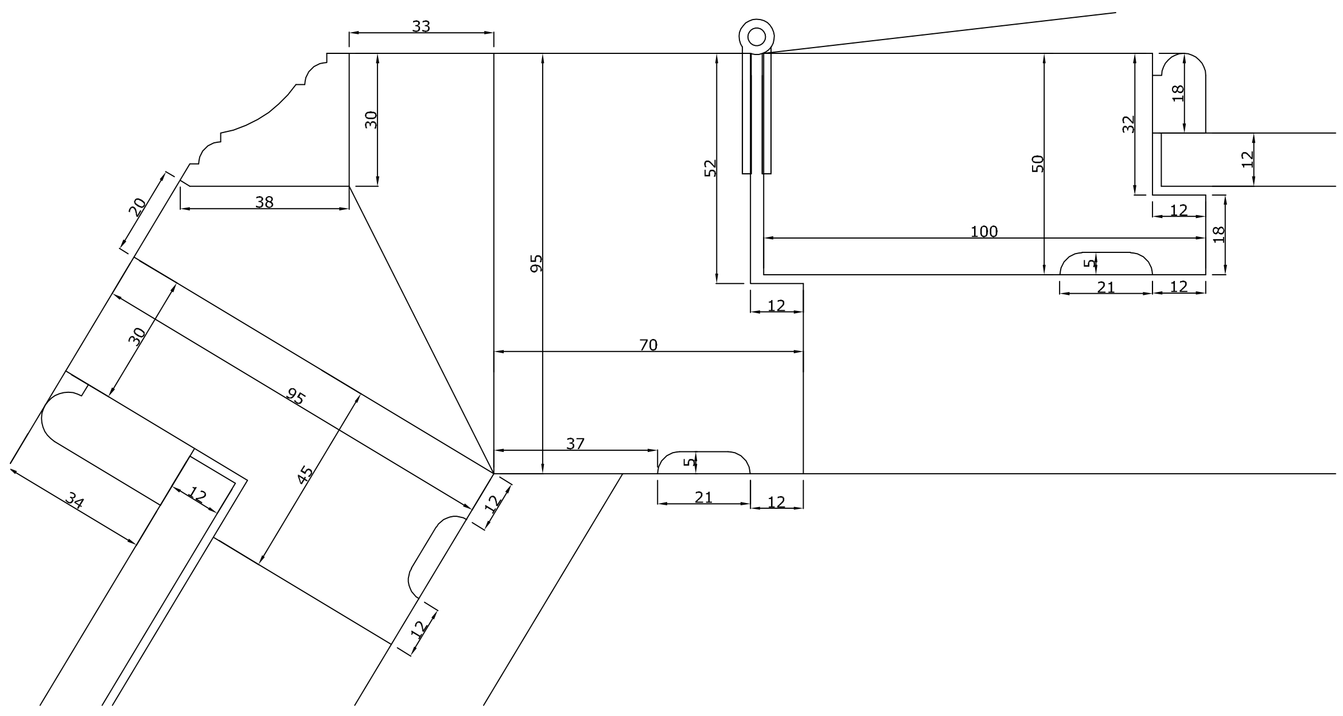


8 Detail 4
Scale: 1:1

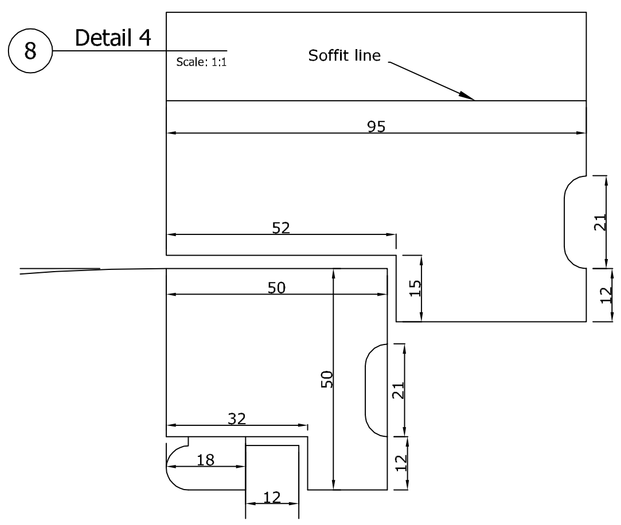


10 Detail 6
Scale: 1:1

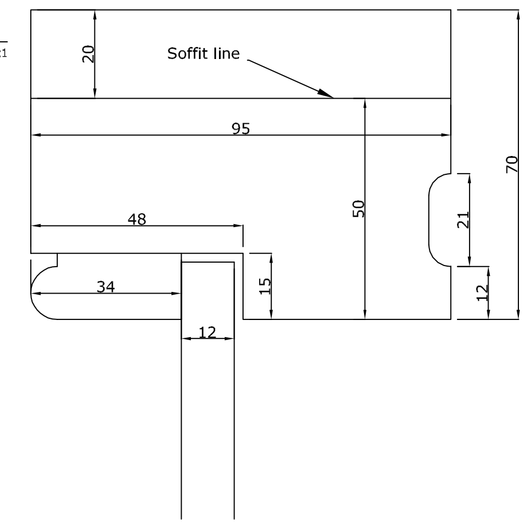


9 Detail 5
Scale: 1:1

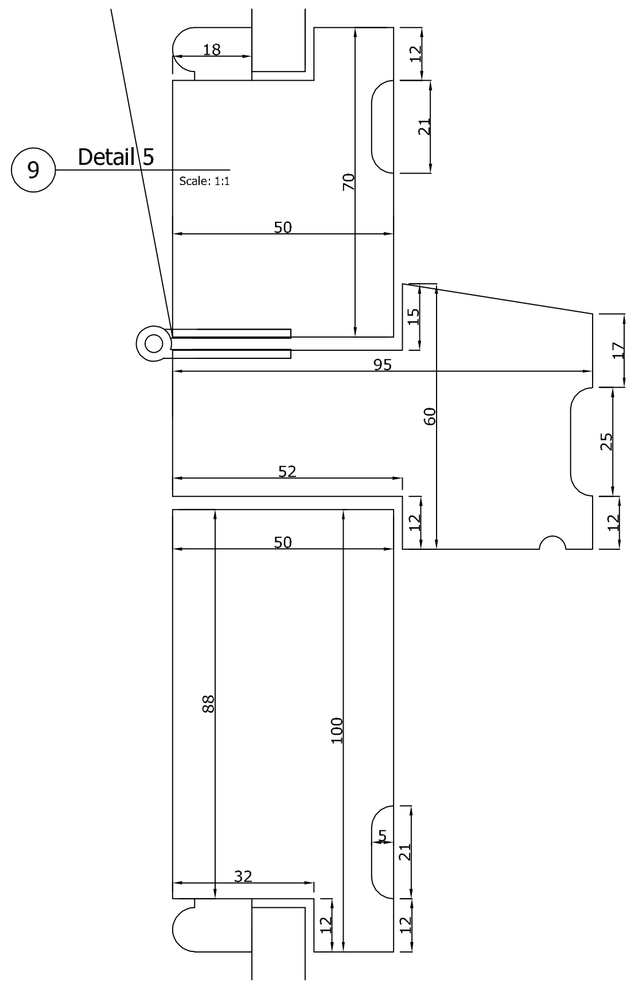


11 Detail 7
Scale: 1:1

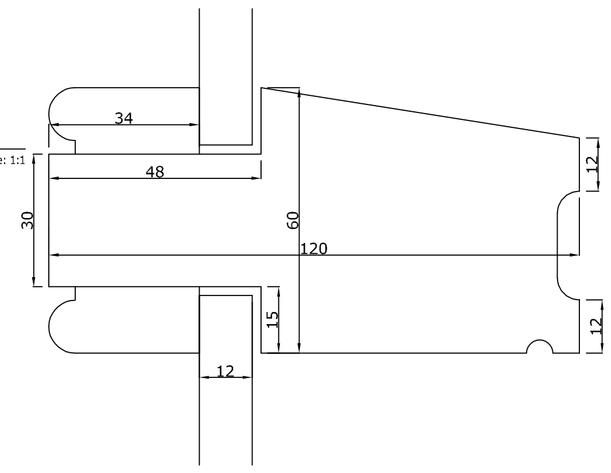


12 Detail 8
Scale: 1:1

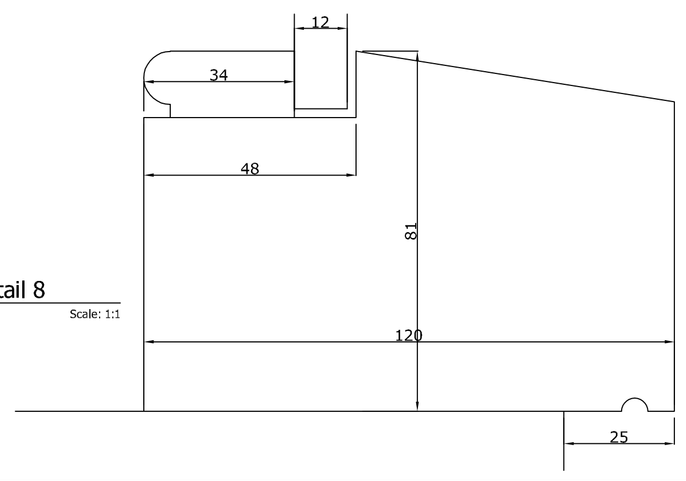

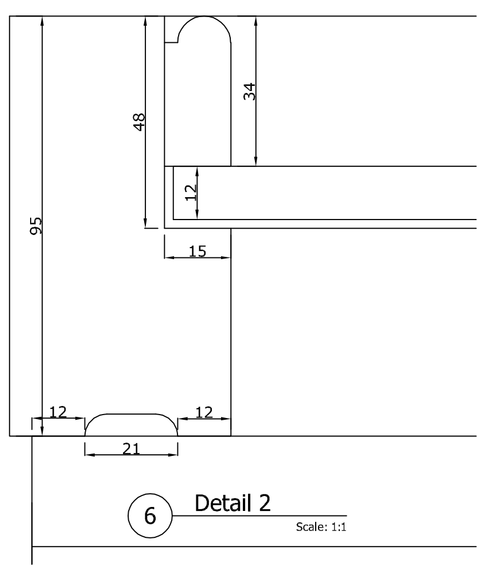

6 Detail 2
Scale: 1:1

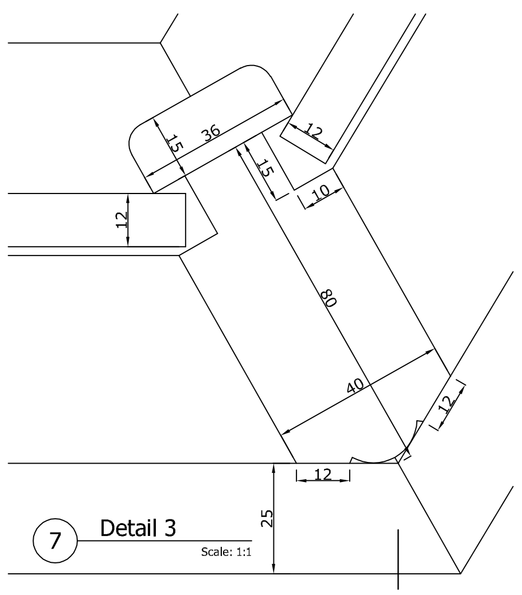

7 Detail 3
Scale: 1:1

General Notes

All material to match existing shopfront

Revision Notes

Rev	Date	Comments

Timber Shopfront
Consisting of softwood frames and sections with 12mm toughened clear glass. All details & sections to match existing frame. Opening doors and sashes on traditional butt hinges with locks and stays.

Doors with high bottom rails with bead to the centre.

Soffits in T,G & V matching.

All details & dimensions to be checked by joinery company before manufacture.

All Details to be checked on site

FOR APPROVAL

Pearwood Joinery and Construction Ltd
Manufacturer of bespoke joinery
Tel: 07973218895
email: pearwood@blueyonder.co.uk

Client	
Mr S Jeyananthem	
Project	
2 Market House,Church Road, Worthing, West Sussex, BN13 1HF	
Title	
Replacement of existing shopfront	
Scale	**Date**
1:20 & 1:1	April 2025
Drawing no.	**Revision**
Pearwood - 001	
Drawn by TH	