ADUR DISTRI...
PLANNING D...
PLAN No. Ad0440109
DATE RECEIVED 16 NOV 2009



SITE LOCATION PLAN



SCALE BAR (metres) 0 10 20 30 40 50 60 70 80 90 100
1:1250

ADDRESS: 14 FAIRVIEW ROAD LANCING

PROJECT: SITE LOCATION PLAN

Phil Brigly BSc (Hons) MBEng
Building Engineer
11 Stanley Avenue
Mile Oak
East Sussex
BN41 2WH
philbrigly@orange.net
Tel: 01273 42316
Mob: 07966 578180

LABC

SCALE: 1:1250 DATE: 29/10/09 DRAWING No: P09/046/03 DRAWING SIZE: A4 210x297mm

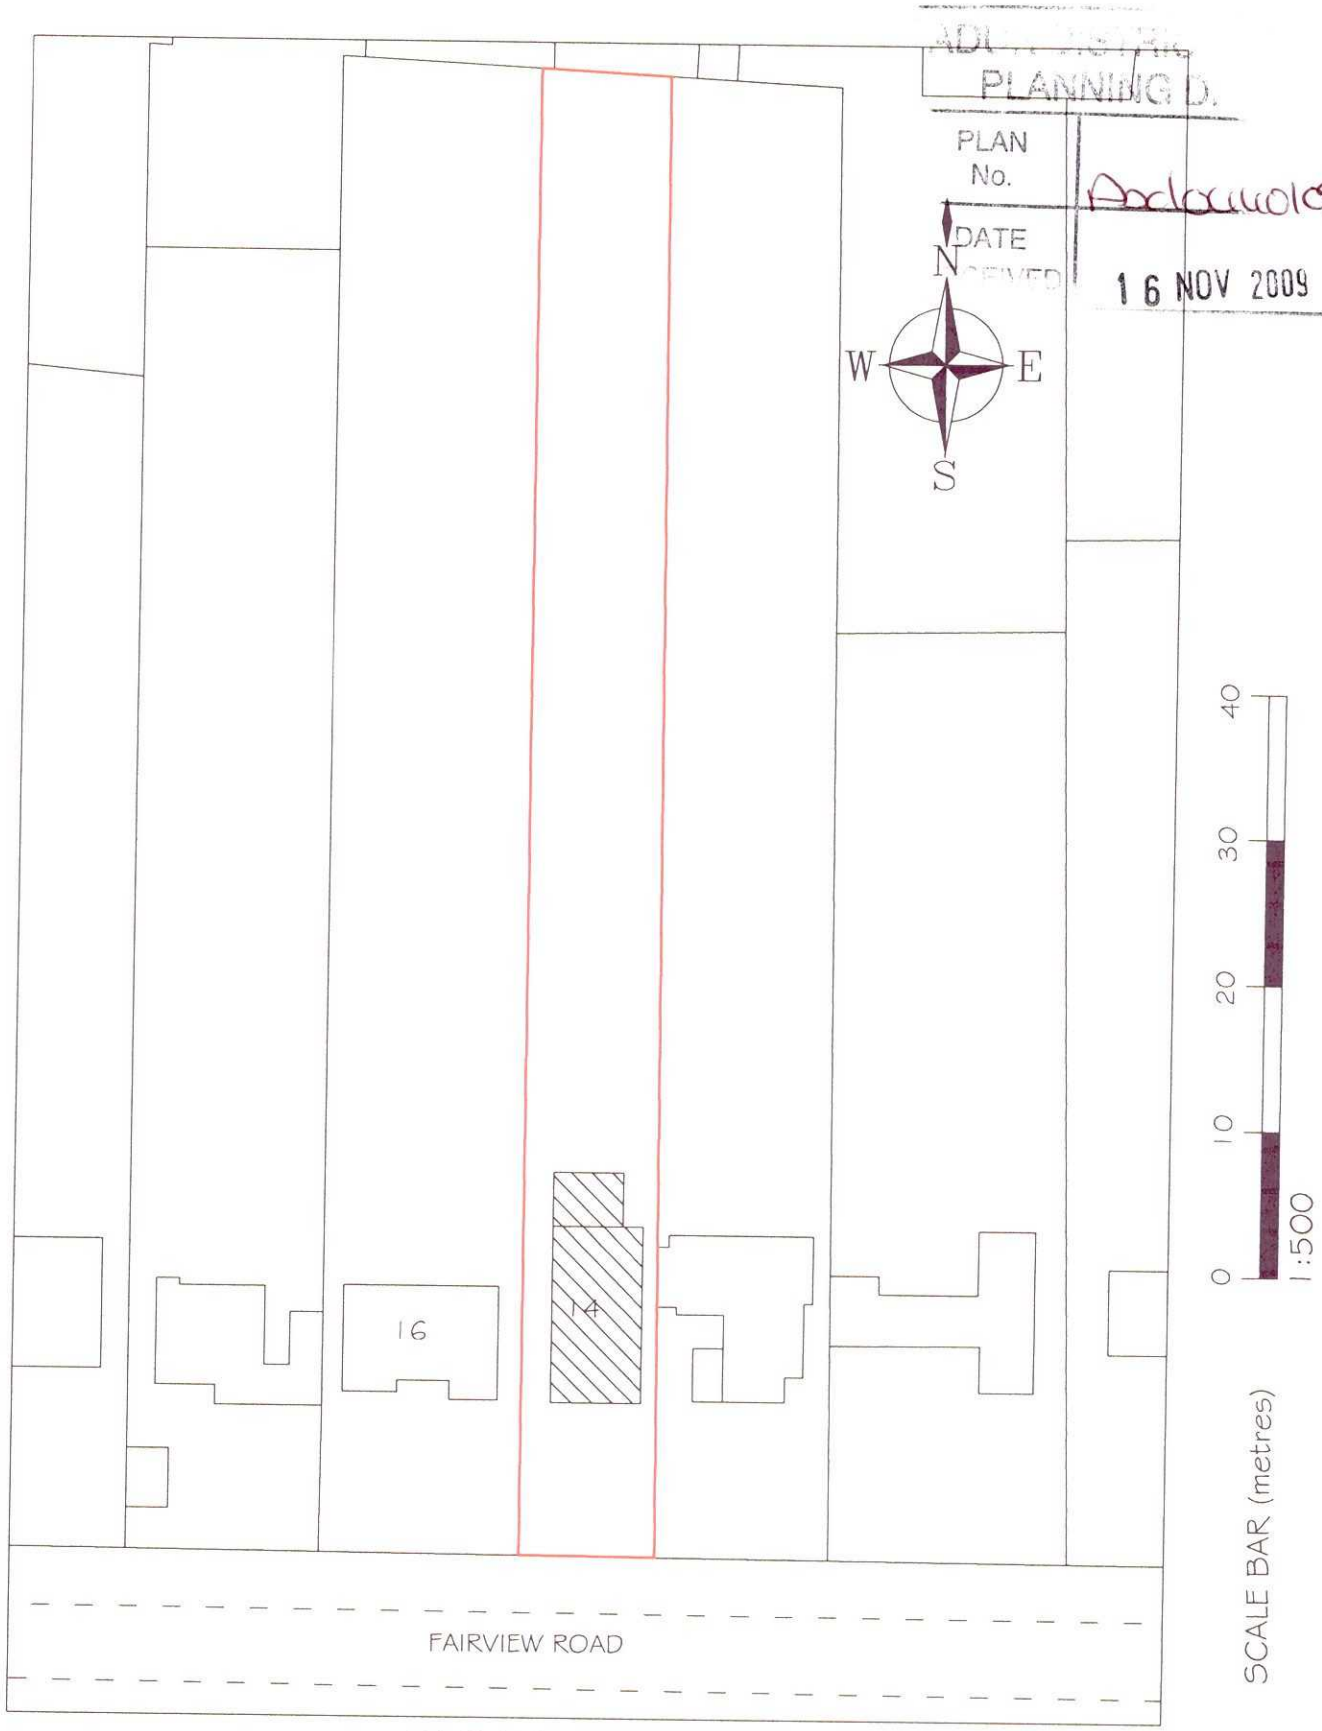

BLOCK PLAN

ADDRESS: 14 FAIRVIEW ROAD LANCING

PROJECT: BLOCK PLAN

Phil Brigly BSc (Hons) MBEng
Building Engineer
11 Stanley Avenue
Mile Oak
East Sussex
BN41 2WH
philbrigly@orange.net
Tel: 01273 42316
Mob: 07966 578180

LABC

SCALE: 1:500 DATE: 29/10/09 DRAWING No: P09/046/04 DRAWING SIZE: A4 210x297mm