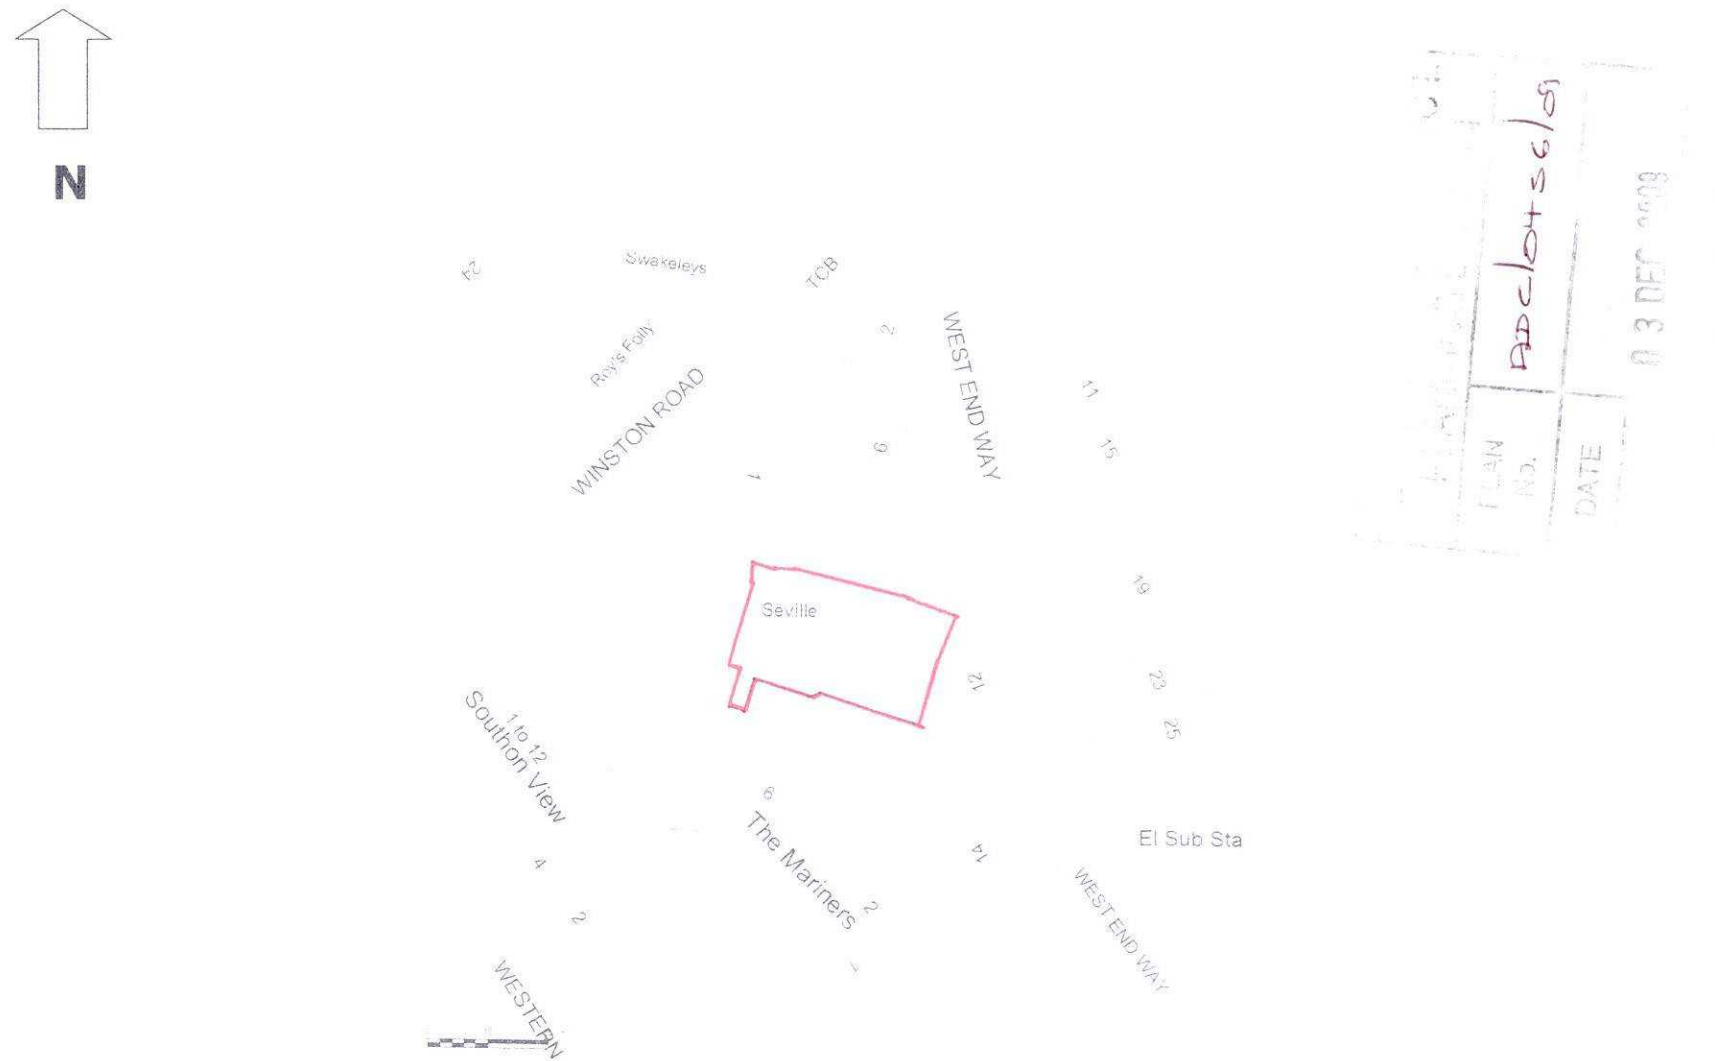

Notes

All dimensions must be checked on site. Drawing can only be scaled for Planning Application purposes. Only written dimensions shall be taken.

The Contractor shall take all necessary site dimensions prior to manufacturing components detailed on this drawing.

All materials and workmanship shall comply with current Building Regulations, relevant British Standards and manufacturers recommendations.

	Date	Revision

Client

Mr D Scott

Project

Seville, Winston Road
Lancing
BN15 8SL

Front / side / extension

Drawing Title

Location plan

Scale 1:1250

Date October 2009

Drawing No.	Rev.
09/19-03	

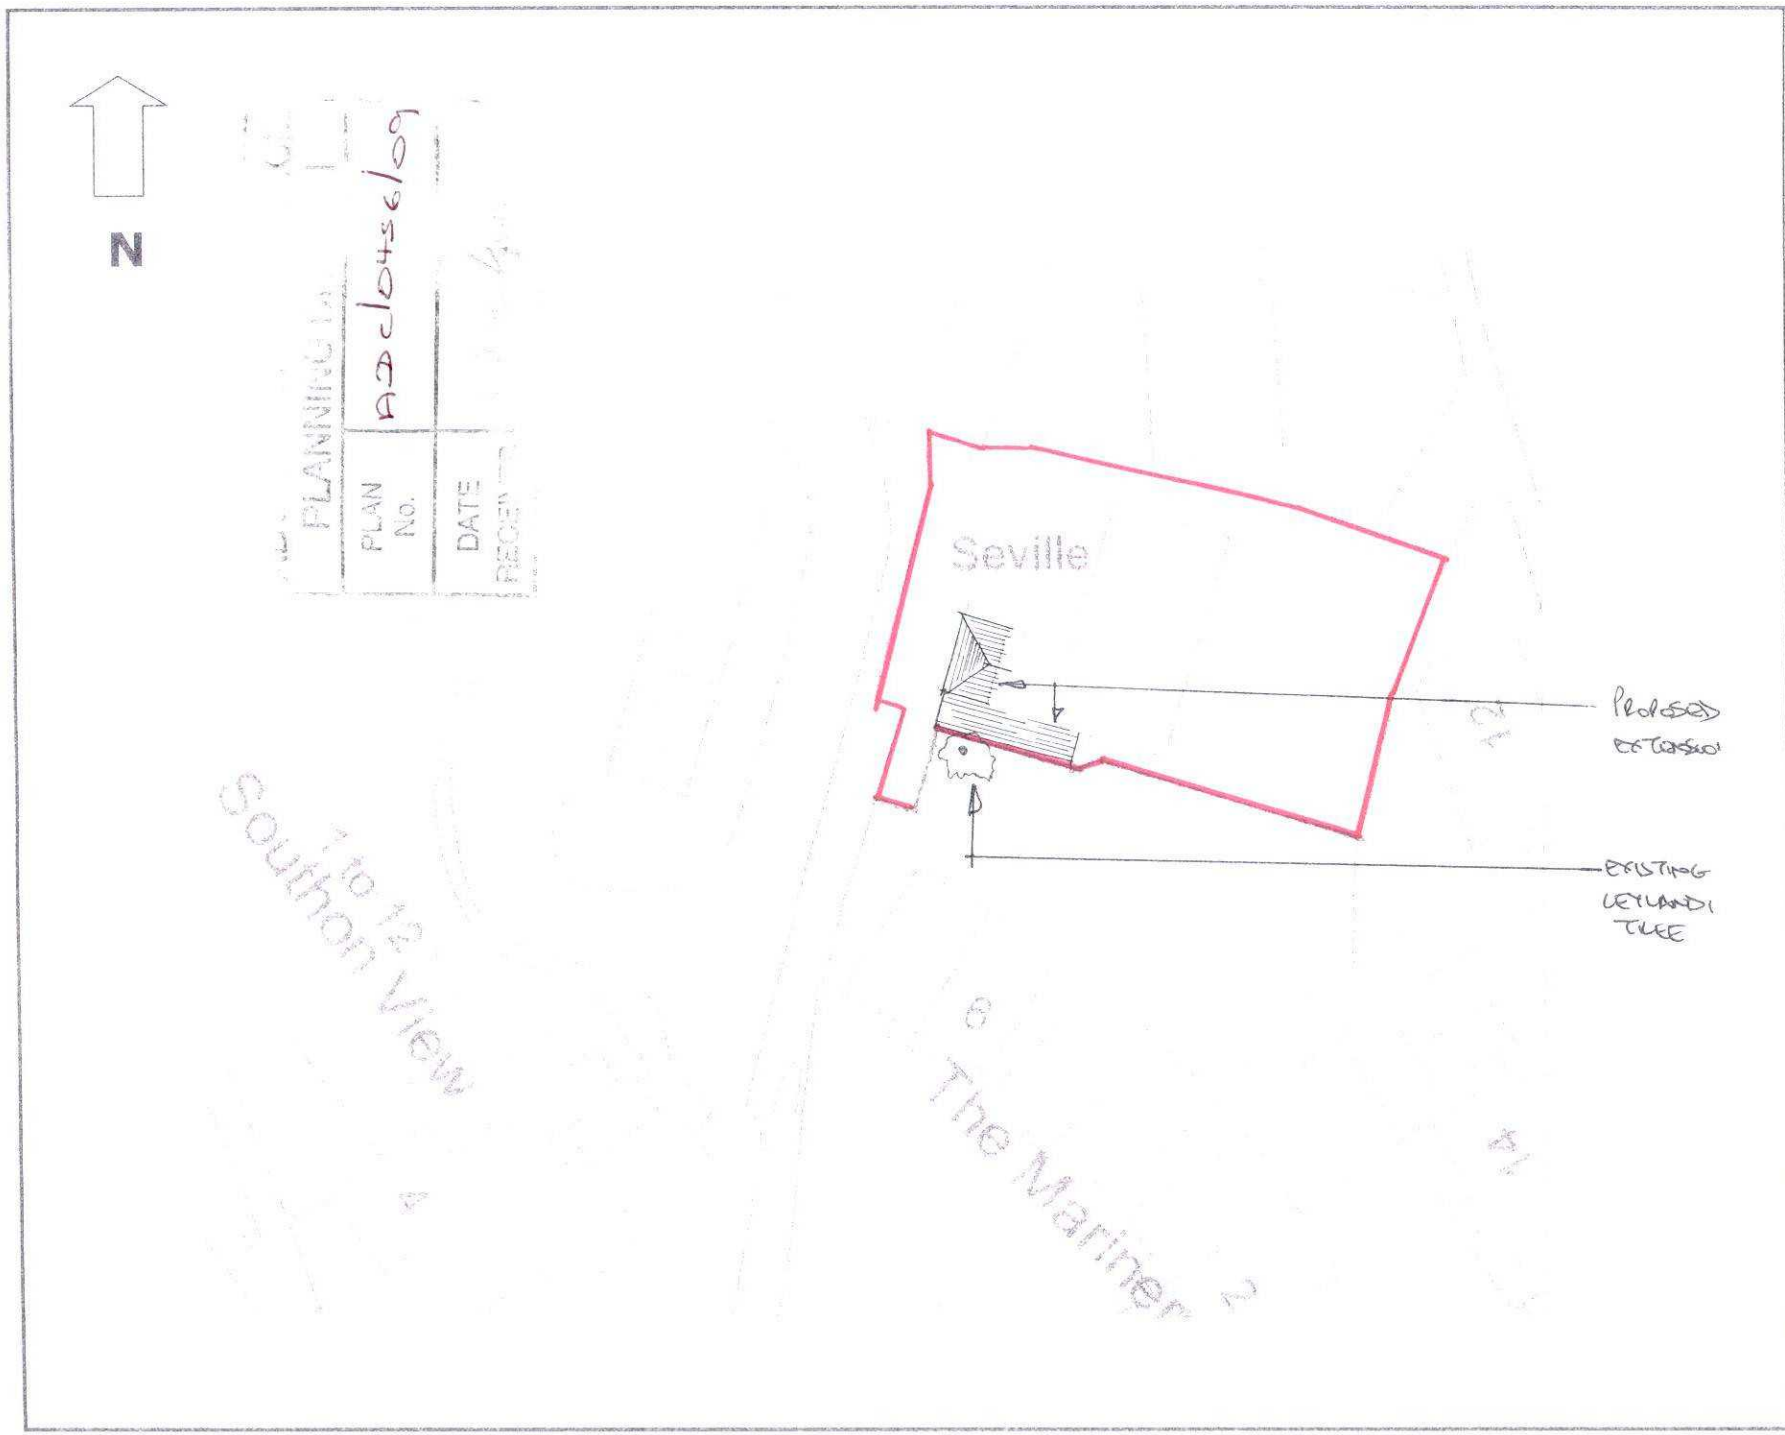

Notes

All dimensions must be checked on site. Drawing can only be scaled for Planning Application purposes. Only written dimensions shall be taken.

The Contractor shall take all necessary site dimensions prior to manufacturing components detailed on this drawing.

All materials and workmanship shall comply with current Building Regulations, relevant British Standards and manufacturers recommendations.

	Date	Revision

Client

Mr D Scott

Project

Seville, Winston Road
Lancing
BN15 8SL

Front / side / extension

Drawing Title

Site plan

Scale 1:500

Date October 2009

Drawing No. 09/19-04

Rev.