T.P. OFFICE COPY
AD... WORTHING
AWDM/ 0880112
VALID 27.7.12

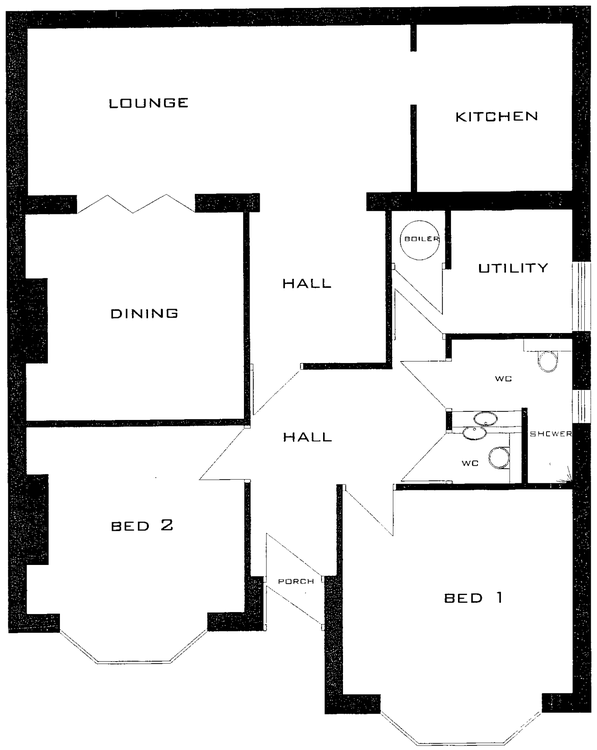

EXISTING GROUND FLOOR PLAN

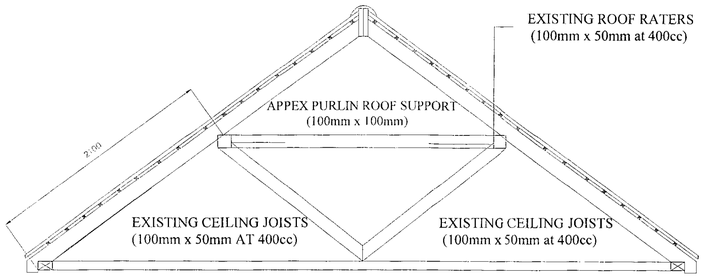

TYPICAL ROOF SECTION DETAIL FOR GUIDANCE
(not to scale)

APPROX - EXISTING ROOF DETAIL

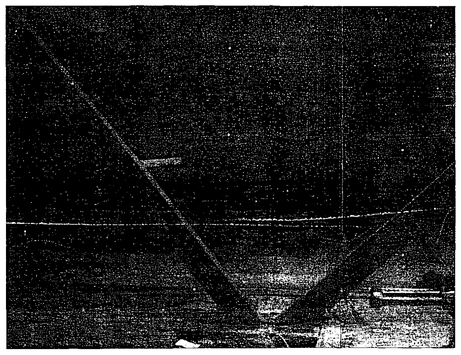



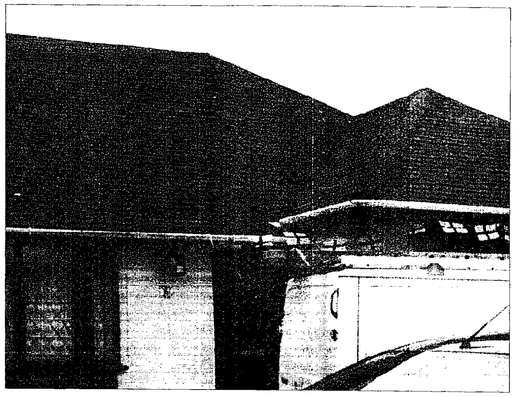

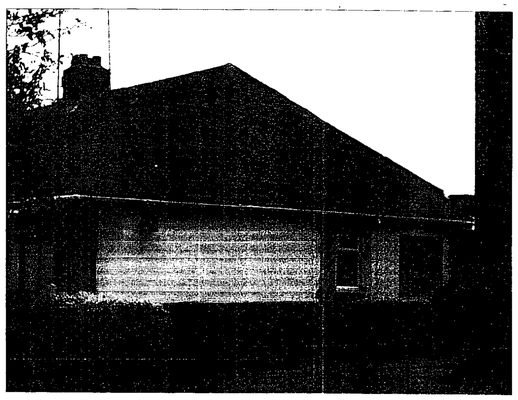

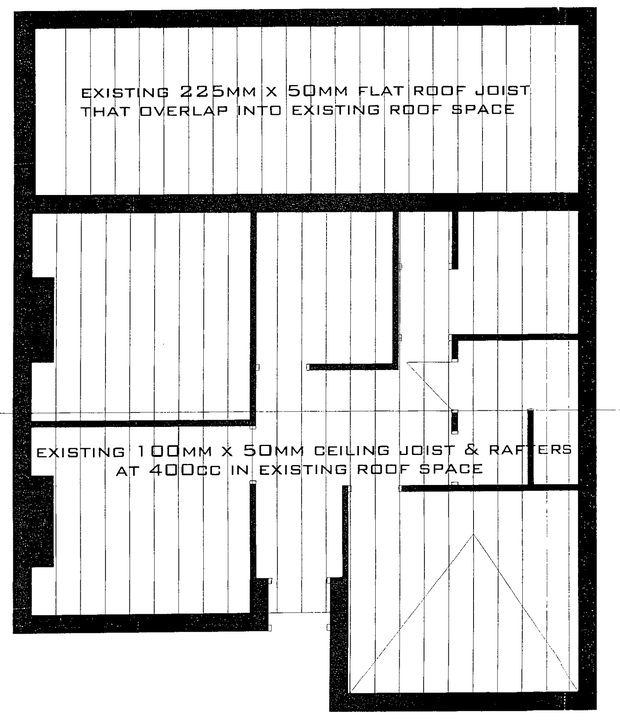

EXISTING ROOF SPACE

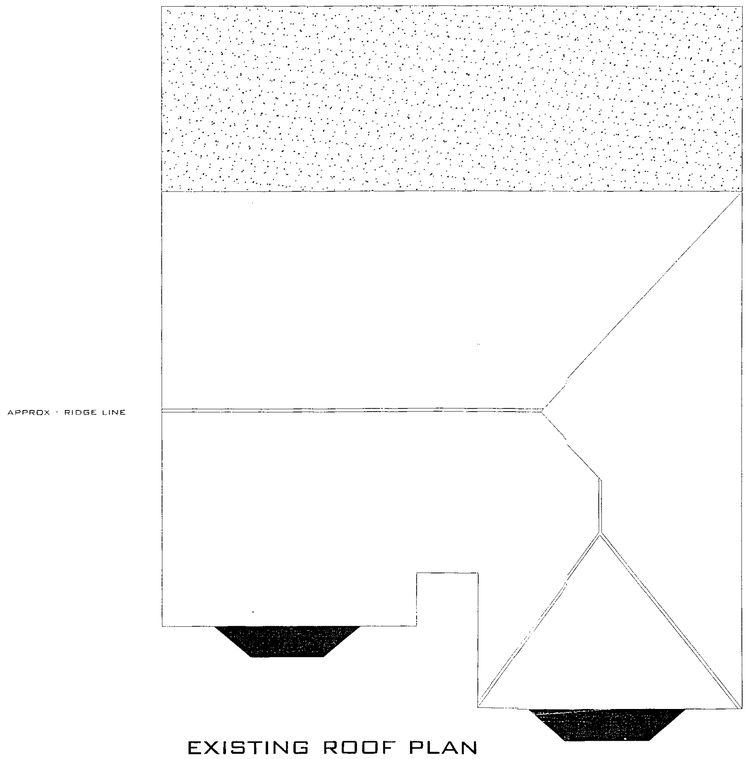

EXISTING ROOF PLAN

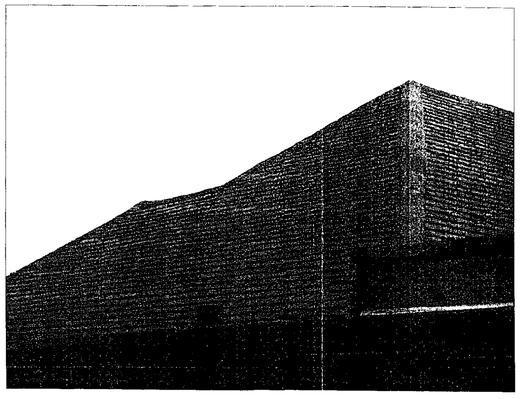

All drawings printed can effect scale, and presentation.
Please scale onsite during construction for exact dimensions.

THIS DRG IS COPYRIGHT (C)
TO 'MR P. MAYHEW' and may not be reproduced without written consent.

CLIENTS MUST TAKE THEIR OWN ASSURANCES ON:

1. Soil conditions including gradient of land.
2. Suitability of storm and foul water drainage.
3. location and position of main sewer & services.
4. Trees type and distances and their effect on foundations.

Additional costs invloving all the above and any other site problems onsite are not the responsibility of the designer.

(Any Details Specified by Structural Engineers are to be checked onsite before ordering: including steel beams, timber and lintels etc...)



PLAN-IT
ARCHITECTURAL DESIGN SERVICE
CONTACT: MAYPARIES@YAHOO.CO.UK
TELEPHONE: 07985871718

DRAWING TITLE:

EXISTING
GROUND & ROOF PLAN

@

No. 37 COKEHAM ROAD
SOMPTING
LANCING
WEST SUSSEX

EXISTING

DATE: AUG 2012 | DRWG No: 1/12

SCALE: 1:50

DRAWINGS FOR PLANNING APPLICATION

ALL MATERIALS USED I.E. BRICKWORK, UPVC WINDOWS ETC, TO BE APPROVED BY PLANNING OFFICER.

EXISTING -