Location Plan 1:1250

1:1250 Scale Bar

10m 20m 30m 40m 50m

Note: All dimensions to be checked on site.

Client: Fernett

Scale: 1:200,1:1250 @ A3 paper size

Date: 15.1.2015 Drawn: BW

Drg. No. 05 Rev.n

Project: Proposed porch extension at: 3 Norbury Close Lancing West Sussex

Title: BLOCK & Location PLAN


plw
Architectural & Planning Services
12 West Street
Shoreham By Sea
West Sussex
BN43 5WE
01273 441008 (after 6pm)
07826889101
e-mail: penwright2@yahoo.co.uk


Copyright of:

BLOCK PLAN 1:200

1:200 Scale Bar

10m 20m 30m 40m 50m

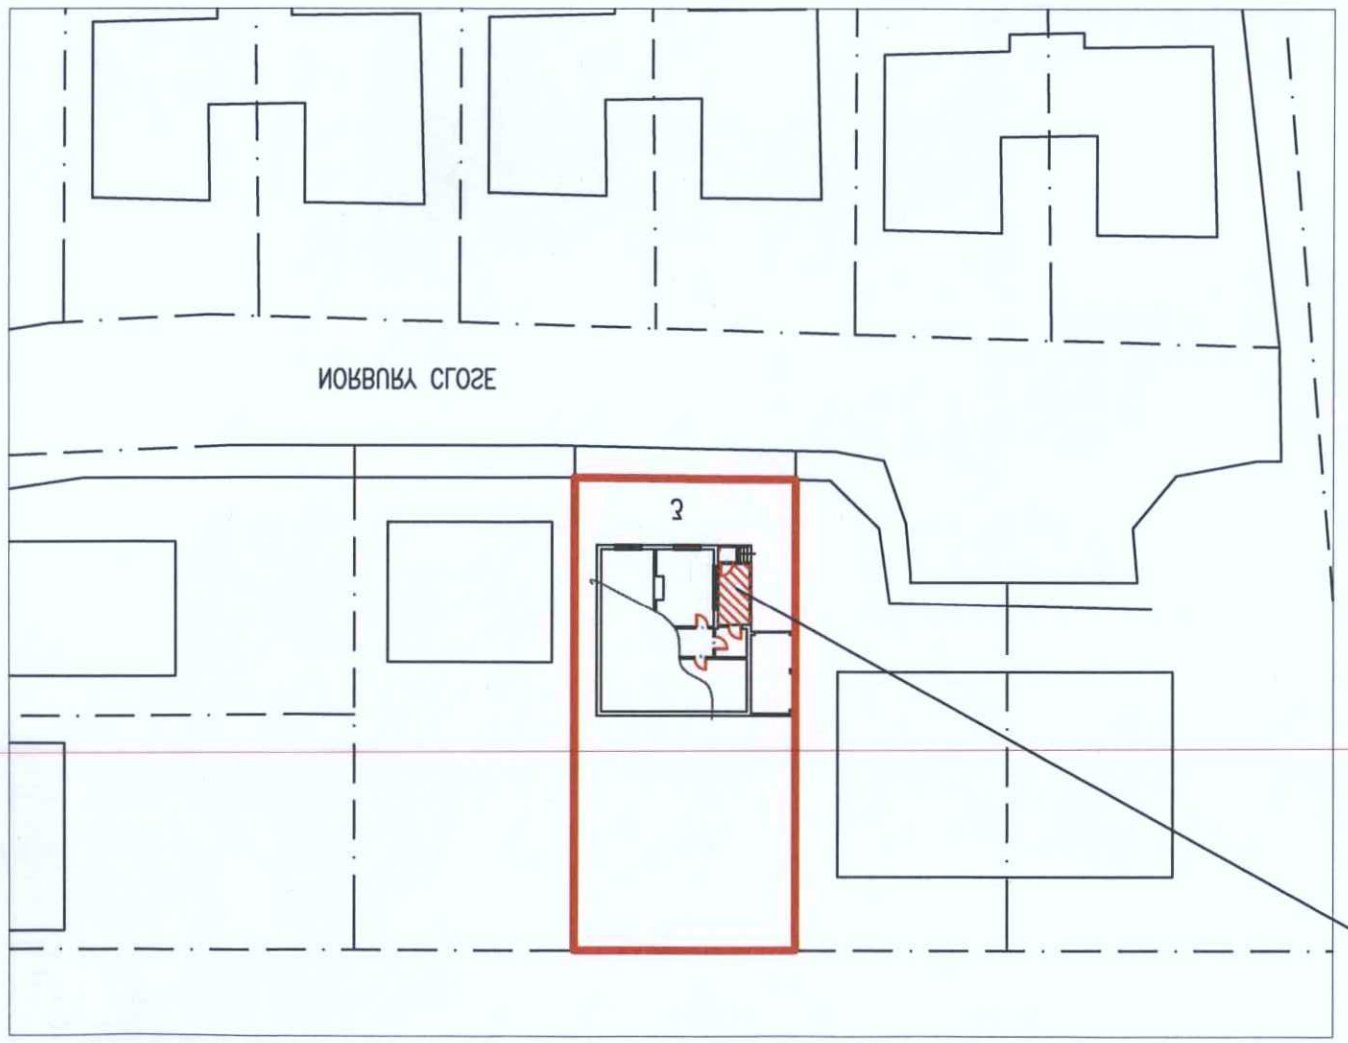

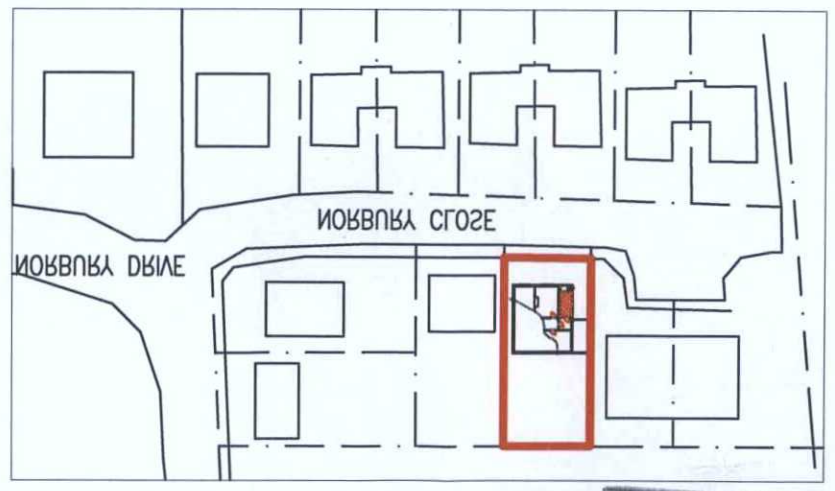

PLANNING SERVICES
ADUR & WORTHING
PLAN AMDM 1/0915
DATE VALID
10 SEP 2015