



Existing South Elevation (Street Facing)

1m 2m 3m 4m 5m 6m 7m 8m 9m 10m

1:100 Scale Bar

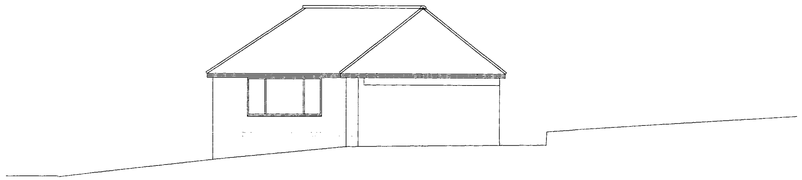


Existing Side East Facing Elevation

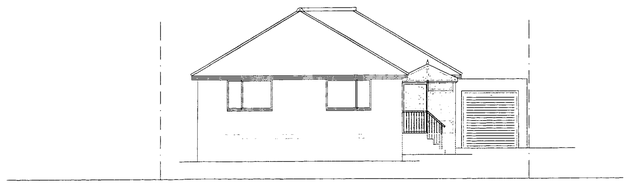


Proposed South Elevation (Street Facing)

1m 2m 3m 4m 5m 6m 7m 8m 9m 10m

1:100 Scale Bar

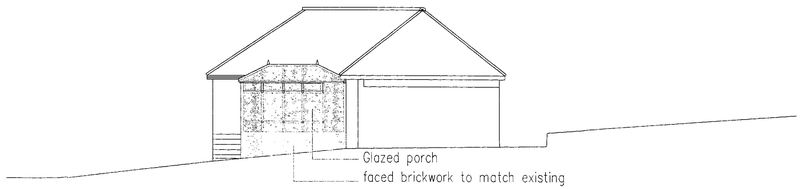


Proposed Side East Facing Elevation

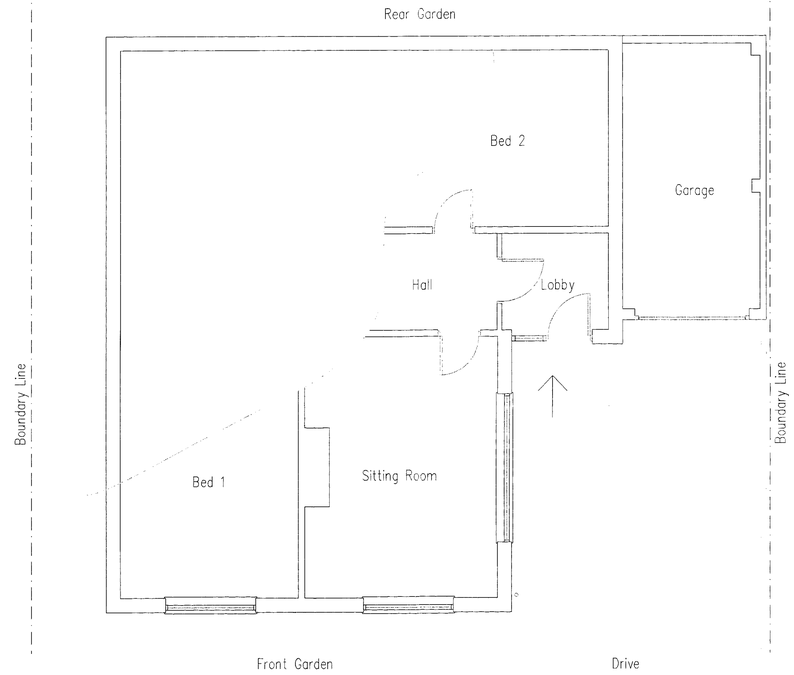

Ground Floor Plan As Existing

1m 2m 3m 4m 5m 6m 7m 8m 9m 10m

1:50 Scale Bar

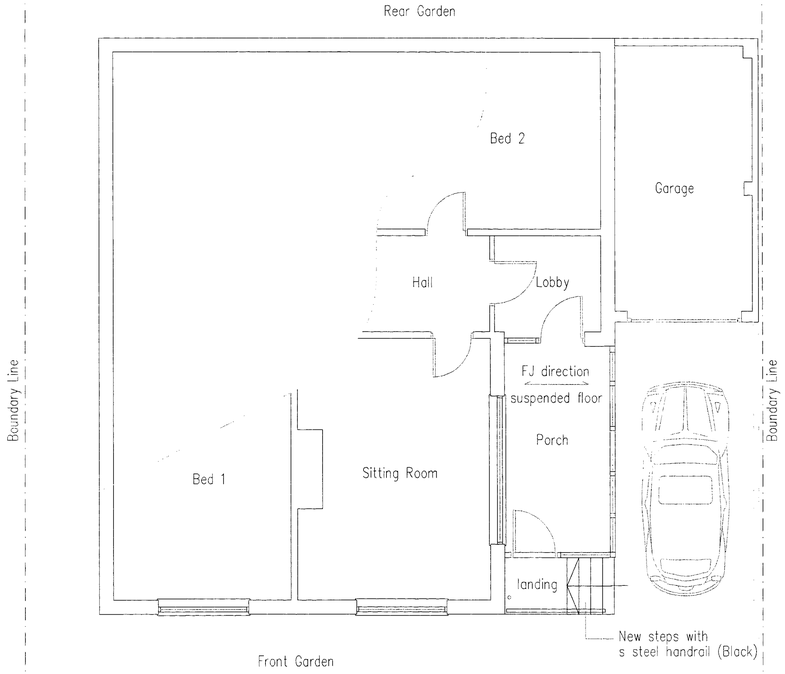

Ground Floor Plan As Proposed

1m 2m 3m 4m 5m 6m 7m 8m 9m 10m

1:50 Scale Bar

10/96/12
10 SEP 2012

NOTES:
Brickwork:
Cavity wall construction (face brickwork to match existing). Full fill cavity insulation – Rockwool or similar.
Suspended timber floor construction @ 400mm cts. Friction fit 100mm Celotex or similar insulation between floor joists.
Concrete oversite below timber floor, ventilate with air bricks for cross ventilation to existing suspended floor.
Foundations to suit soil conditions.
Floor finishes as directed by Client.
Glazed porch to be fitted by Window/ Conservatory Contractor

DO NOT SCALE FROM THIS DRAWING EXCEPT FOR PLANNING AS PHOTOCOPIES WILL BE SUBJECT TO DISTORTION
DRAWINGS TO BE READ IN CONJUCTION WITH ALL OTHER ARCHITECT'S & STRUCTURAL ENGINEER'S CONTRACT DRAWINGS & SPECIFICATIONS.
ANY DISCREPANCIES MUST BE BROUGHT TO THE ATTENTION OF THE ARCHITECT IMMEDIATELY.
THE CONTRACTOR MUST VERIFY ALL DIMENSIONS BY SITE MEASUREMENT BEFORE ORDERING MATERIALS OR MANUFACTURING COMPONENTS.
SUBSTITUTE MATERIALS & PRODUCTS TO THOSE NAMED WILL BE ACCEPTABLE IF PROVEN TO BE OF EQUAL OR HIGHER PERFORMANCE AND NOT IN CONFLICT WITH OTHER ELEMENTS.

Project:

Proposed Porch Extension
At:
3 Norbury Close
Lancing
West Sussex
BN15 0QL

Drawing title:

Plans & Elevations As Existing & Proposed

Client: Mrs T Ferrett

Copyright of:
Architectural & Planning Services
15 West Street
Shoreham By Sea
West Sussex
BN43 5WF
bjw
01273 441009 (after 6pm)
07856899101
e-mail: benwhitby15@yahoo.co.uk

Scale: 1:100 1:50	Paper size: A1
Date: 29.8.2012	Drawn: BJW
Drg. No. 01	Rev'n