
DO NOT SCALE THIS DRAWING. CONTRACTORS MUST VISIT THE SITE AND TAKE RESPONSIBILITY FOR CHECKING ALL CRITICAL DIMENSIONS
COPYRIGHT: © JAMES BRECKELL CHARTERED ARCHITECT – ALL RIGHTS RESERVED

REV. DATE BY AMENDMENT

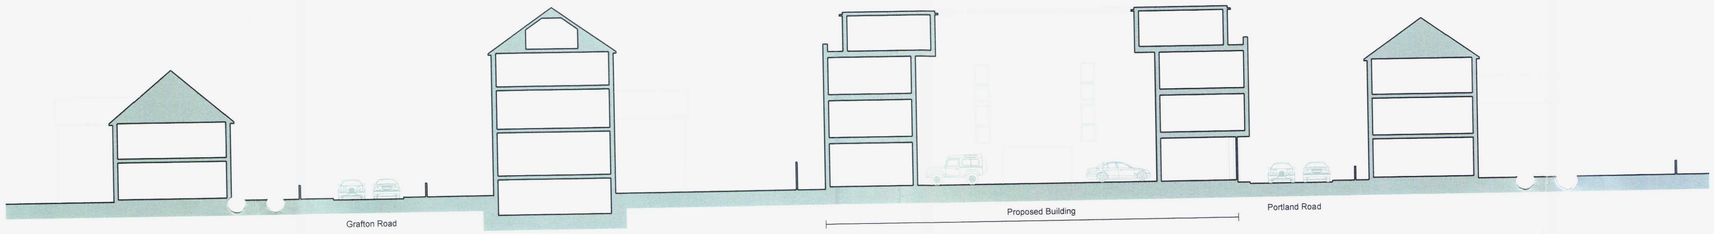


PROPOSED SECTION A / A 1:200




EXISTING SECTION B / B 1:200




PROPOSED SECTION B / B 1:200

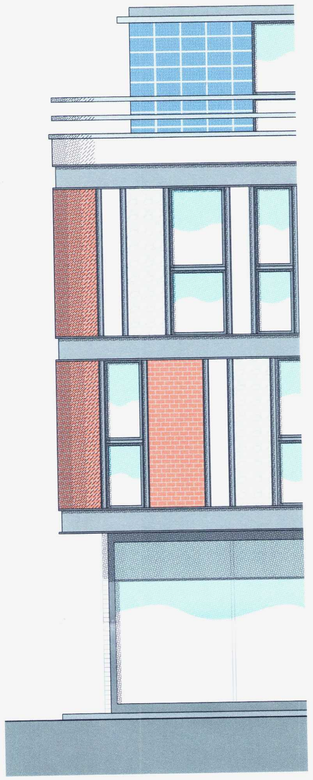

ELEVATION DETAIL 1:50

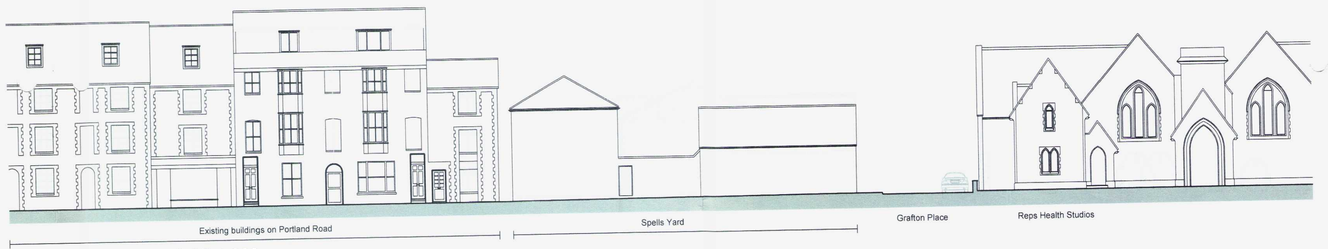

EXISTING SECTION C / C 1:200

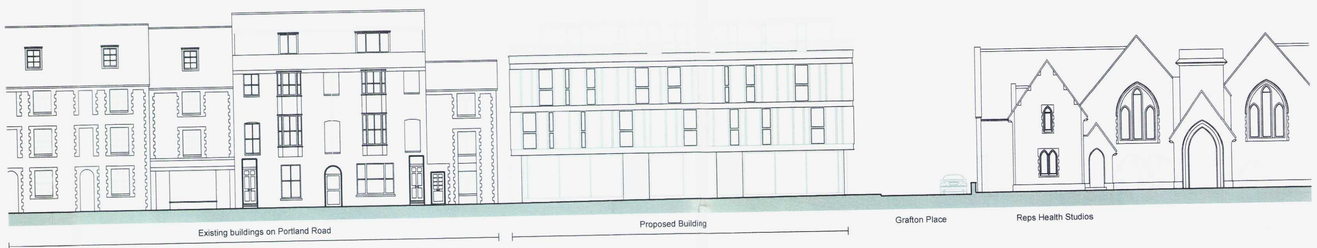

PROPOSED SECTION C / C 1:200

James Breckell Architects
Tower Point 44
North Road, Brighton
BN1 1YF
Tel: 01273 669 482
Fax: 01273 669 483
email: james@breckell.co.uk
website: www.breckell.co.uk

CLIENT
Warwick Lane Developments

JOB
Spells Yard, Grafton Place, Worthing

DRAWING
Sketch design proposal for site redevelopment

DATE	March 2008
SCALE	1:200
DRAWN BY	jb
JOB NO.	222
DWG NO.	02
REVISION	