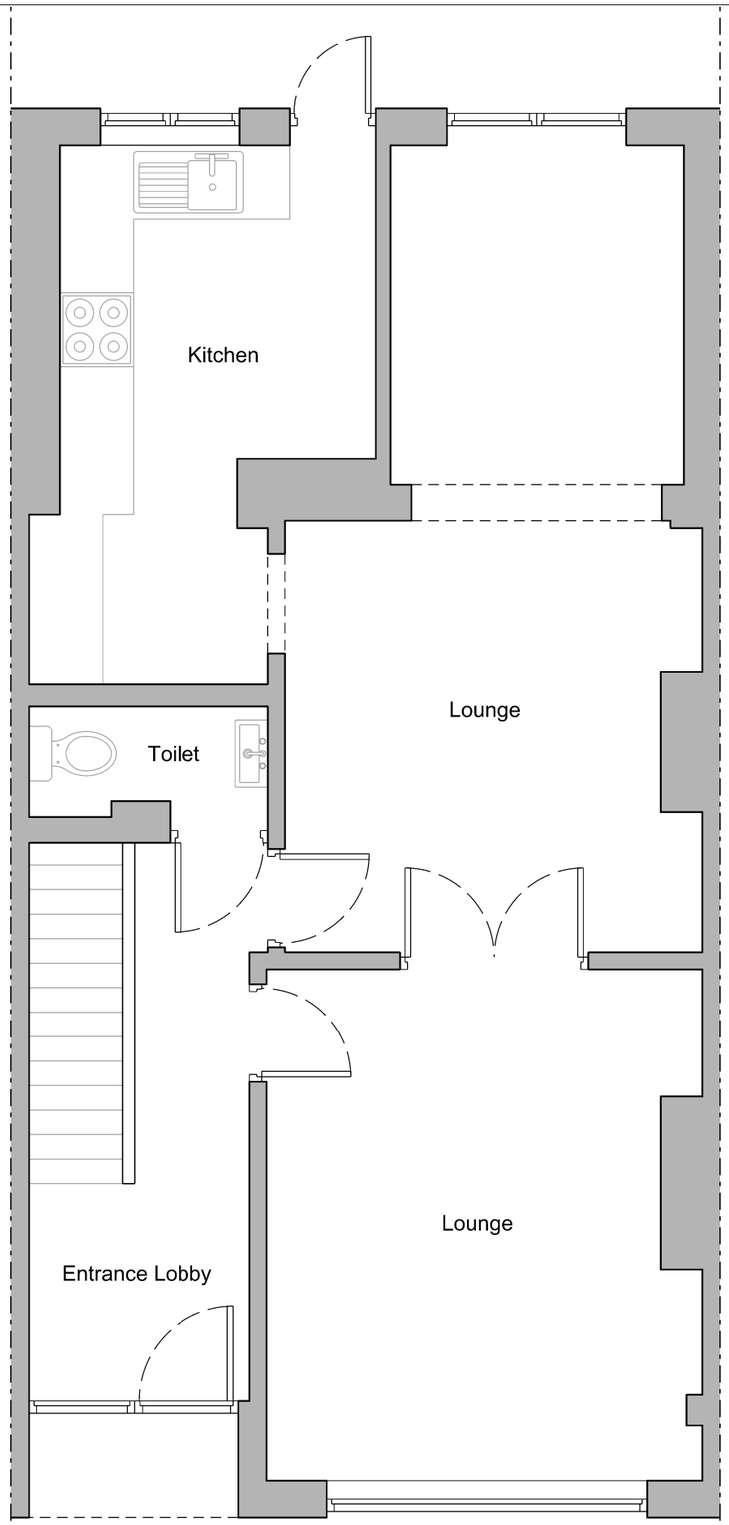

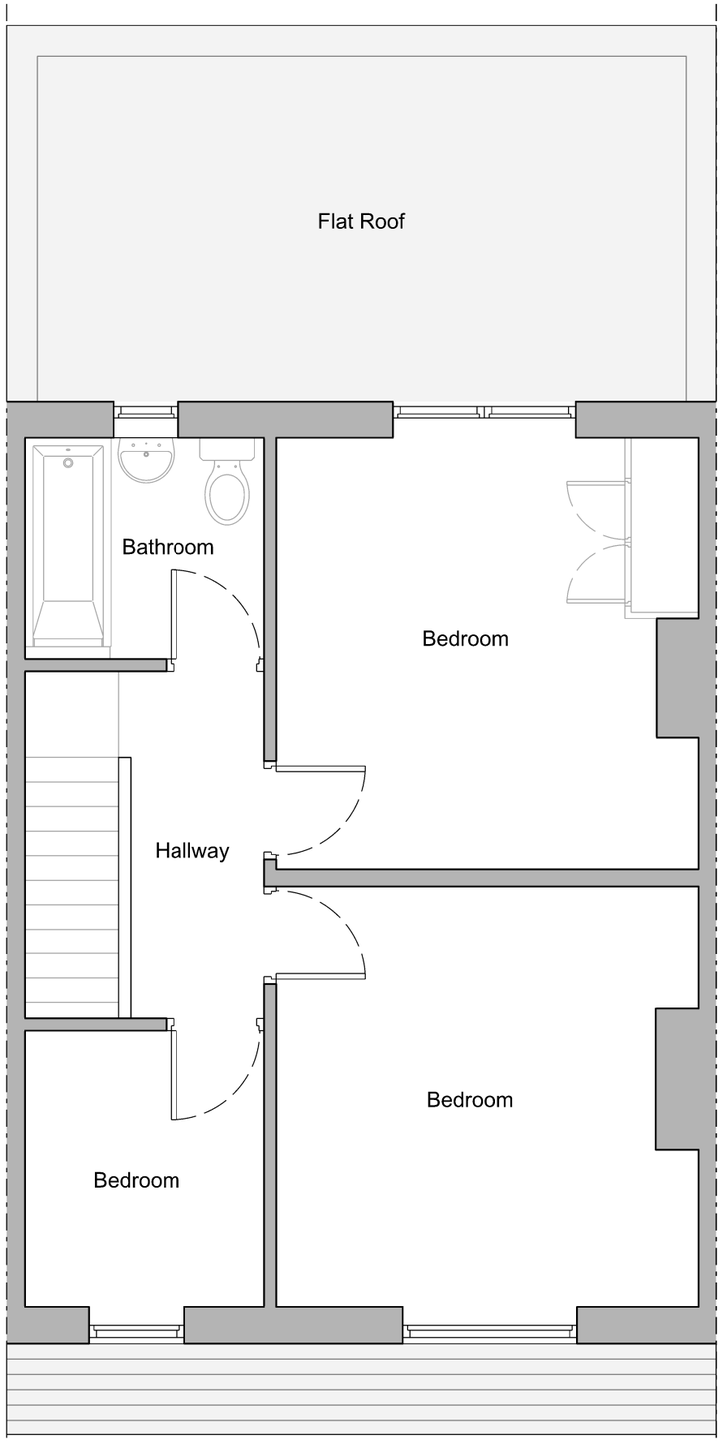

1m 2m 3m 4m 5m

Existing Plan

108 The Gardens

108 The Gardens Southwick BN42 4AQ	Scale 1:50 @ A3	Issue Date October 25	Drawing Number 1000E	Revision 01