CITYZEN IS THE TRADING NAME FOR CITYZEN LIMITED; REGISTERED OFFICE: PRESTON PARK HOUSE, BRIGHTON, BN1 6SB; REGISTERED NUMBER: 10634993
A1 : 594 x 841

Notes:

- DRAWINGS SHOULD ONLY BE SCALED FOR PLANNING PURPOSES. DO NOT SCALE FROM THIS DRAWING FOR CONSTRUCTION PURPOSES.
- ALL DIMENSIONS ARE IN MM, UNLESS STATED OTHERWISE.
- ALL DIMENSIONS TO BE CHECKED ON SITE PRIOR TO CONSTRUCTION OR ORDERING.
- ANY ERRORS OR OMISSIONS TO BE NOTIFIED TO CITYZEN IMMEDIATELY.
- CONTRACTOR TO READ & CHECK ALL MANUFACTURES LITERATURE AND IMPLEMENT ITS REQUIREMENTS PRIOR TO INSTALLATION OF ANY MATERIALS AND COMPONENTS.
- CITYZEN IS NOT RESPONSIBLE FOR ANY BUILDING WORK THAT IS CARRIED OUT ON SITE.
- THIS DRAWING IS TO BE READ IN CONJUNCTION WITH ALL NECESSARY ARCHITECTURAL, STRUCTURAL AND SPECIALIST DRAWINGS, SPECIFICATIONS, SCOPES OF WORK & ROOM DATA SHEETS.
- ALL MATERIALS AND WORKMANSHIP SHALL CONFORM WITH THE RELEVANT BRITISH AND EUROPEAN STANDARD, SPECIFICATIONS AND CODES OF PRACTICE.
- ALL PROPERTY BOUNDARY LINES ARE ASSUMED.
- IF IN ANY DOUBT, ASK.

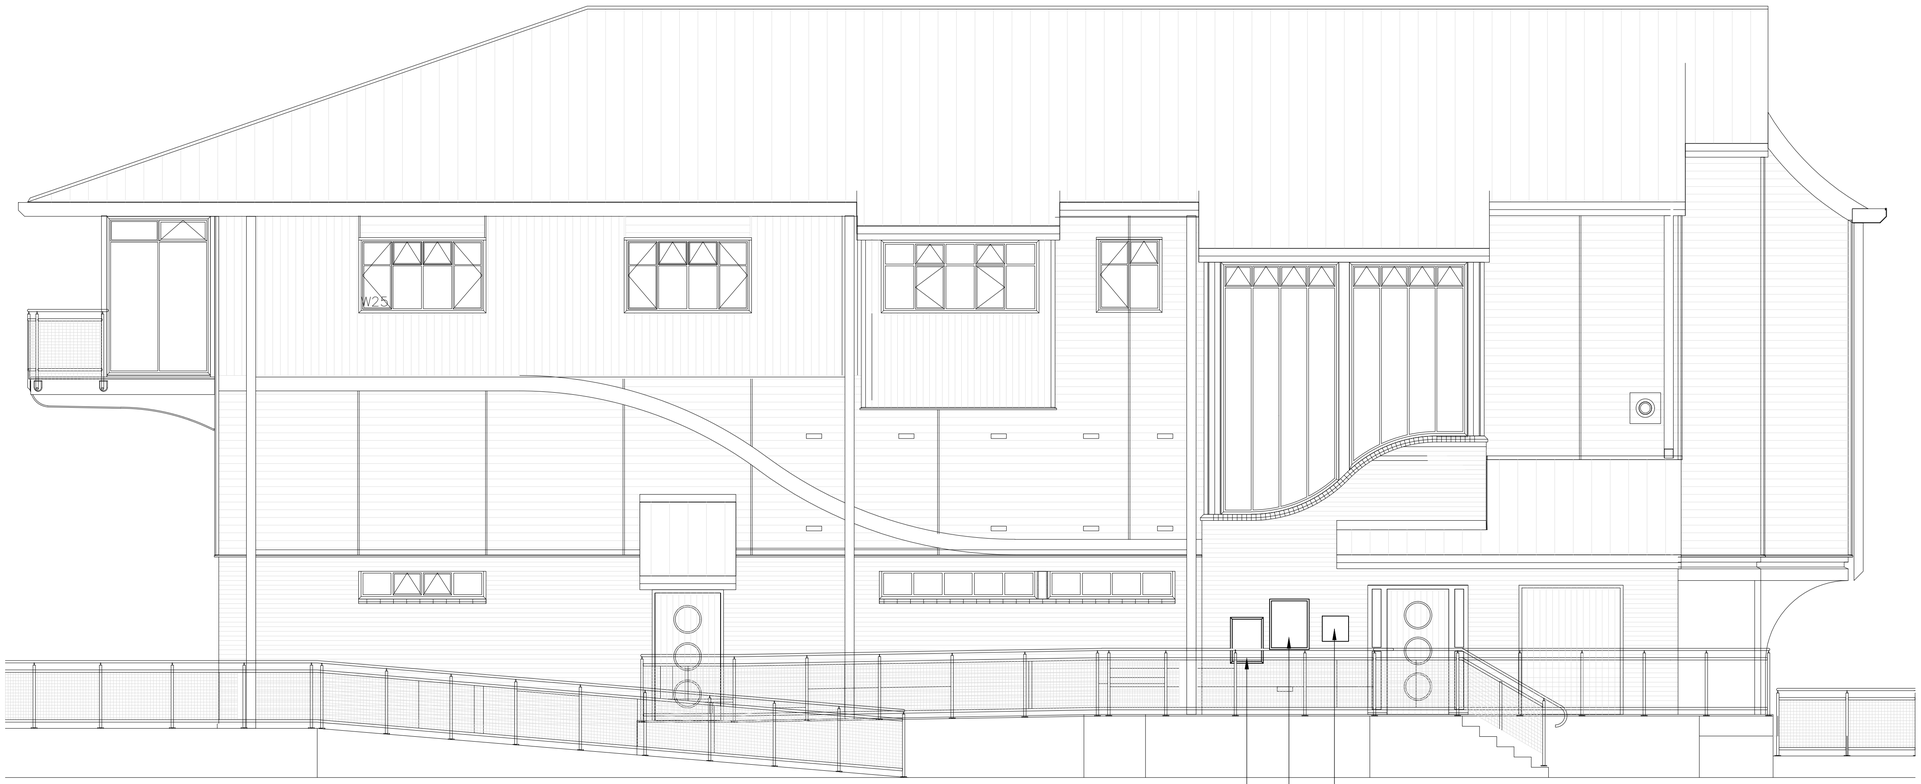

Existing East Elevation

1:50 SCALE @ A1

0M 1M 2M 3M 4M 5M

Scale Bar @ 1:50

1:50 @ A1

REV	DATE	REVISION	ORN	CHD	APP
P01	08.09.25	Issued for Approval	MQ	JS	JS

CITYZEN
ARCHITECTURE | ENVIRONMENT
CIAT CHARTERED PRACTICE
MARITIME HOUSE
BASIN ROAD NORTH
HOVE
EAST SUSSEX
BN41 1WR
CONTACT@CITYZENDESIGN.CO.UK
WWW.CITYZENDESIGN.CO.UK
01273 915010
COPYRIGHT CITYZEN LIMITED

CLIENT: RNLI

PROJECT: RNLI Shoreham

TITLE: Existing East Elevation

DESIGNER:	DATE:	REVISION:
Matt Quine	13.08.25	P01

PURPOSE OF DRAWING:	SUITABILITY:	RIBA STAGE:
Approval	S4	3

DRAWING NUMBER: 2552-CTZ-XX-XX-DR-A-3000

File Path: Z:\01 Projects\Cityzen\2500\2552 Shoreham RLNI\Project Docs\Drawings\CAD\2552 Main.dwg