DO NOT SCALE FROM THIS DRAWING



South Elevation



East Elevation

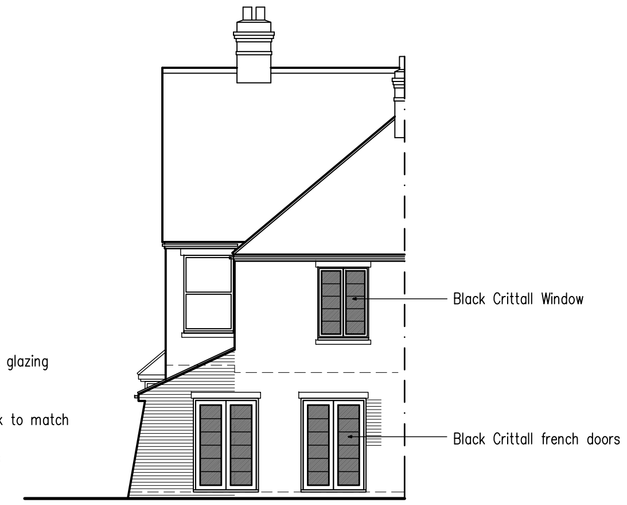

North Elevation

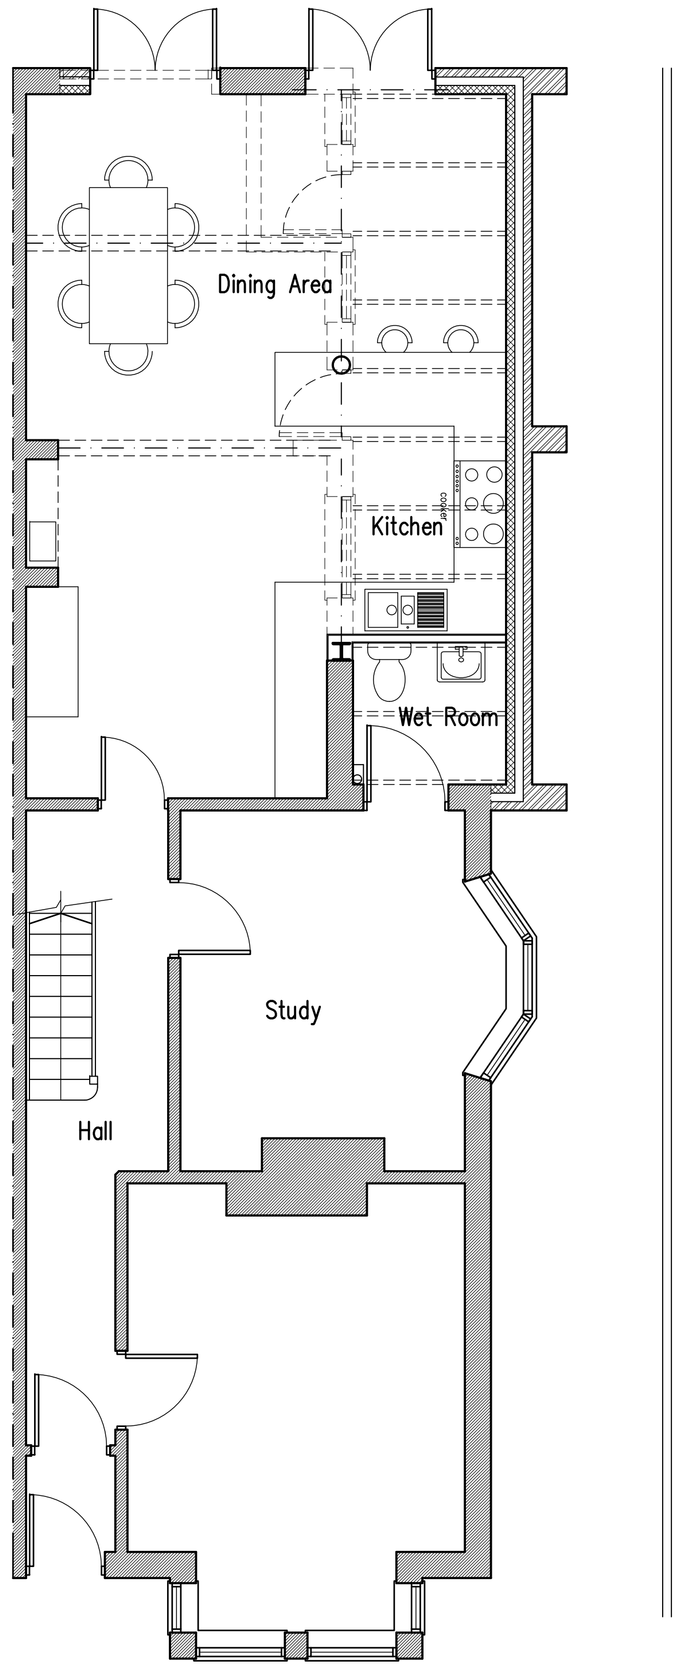

Ground Floor Plan

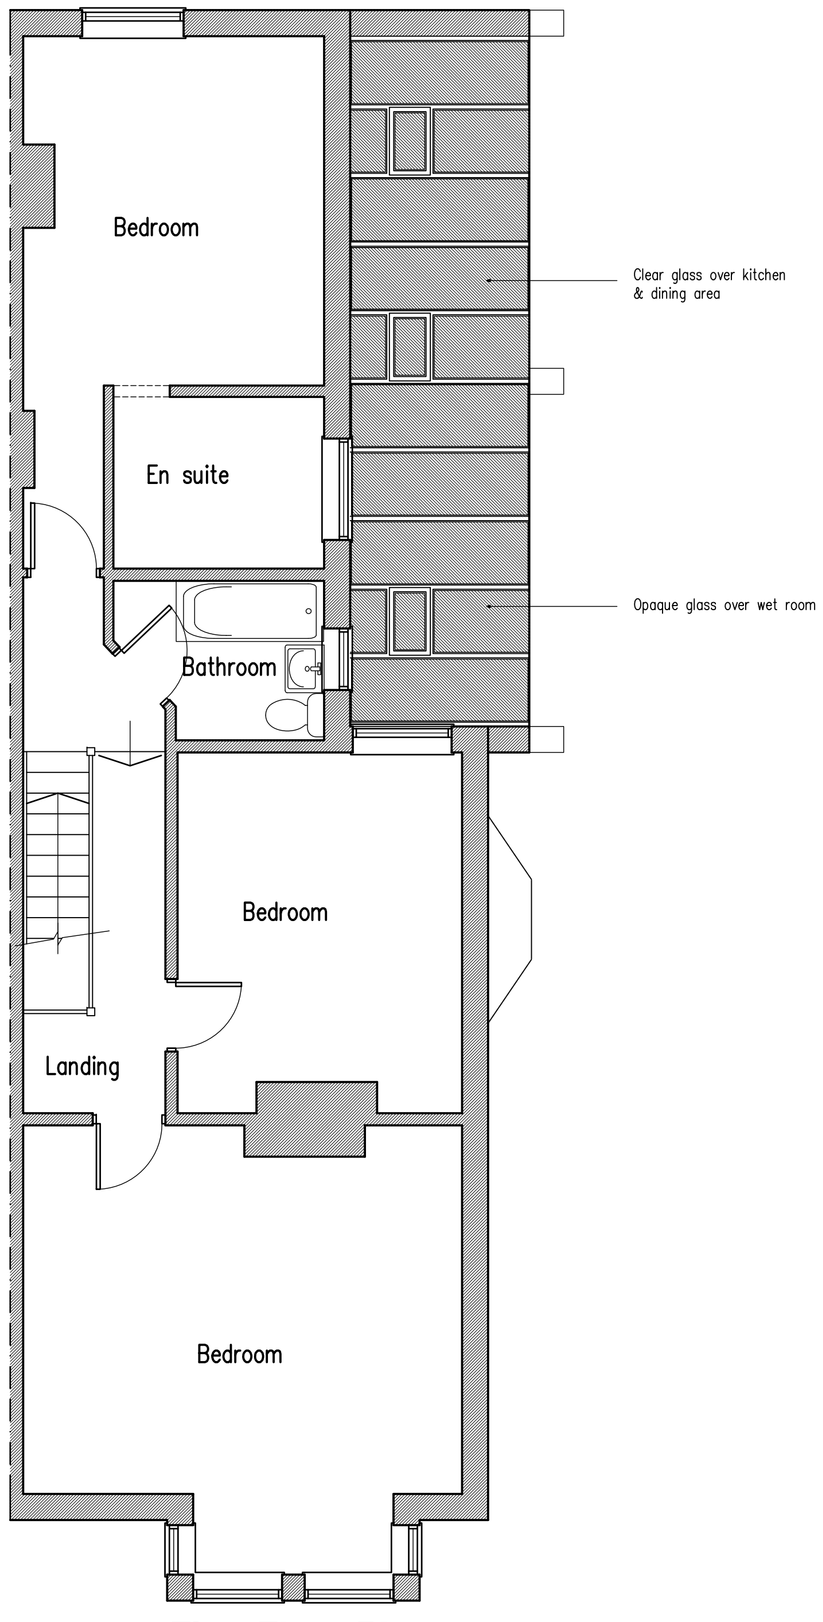

First Floor Plan

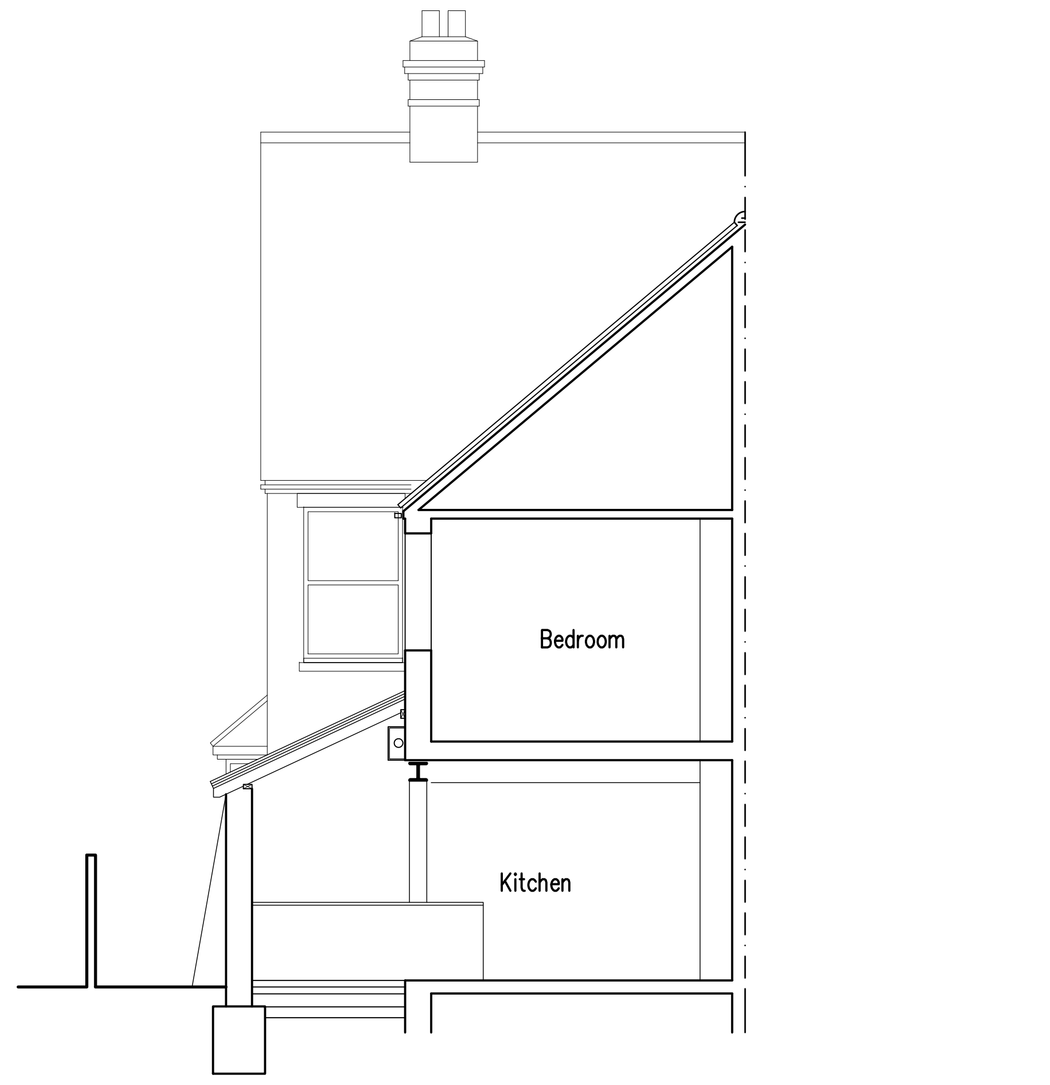

Section A-A

1m 2m 3m 4m 5m 6m 7m 8m 9m 10m
1:50 Scale Bar

1m 2m 3m 4m 5m 6m 7m 8m 9m 10m
1:100 Scale Bar

Proposed Single Storey Side Extension At: 13 Gordon Road, Shoreham-By-Sea, West Sussex

rja Planning & Building Consultants Ltd.
1st Floor
10 High Street
Shoreham-By-Sea
West Sussex BN43 5DA
t: 01273 467297 mob: 07971 375739
e: rex@rjapbc.co.uk web: www.rjapbc.co.uk

Chartered Institute of Architectural Technologists

PROJECT: 13 Gordon Road, Shoreham-By-Sea
DRAWING TITLE: Proposed Floor Plans & Elevations
CLIENT: Mr & Mrs N. Hill
DWG NO: 18687-01
REVISION:
SCALE: 1:50, 1:100 @ A1
DATE: 13.06.18
DRAWN: rex