DO NOT SCALE FROM THIS DRAWING



South Elevation



East Elevation

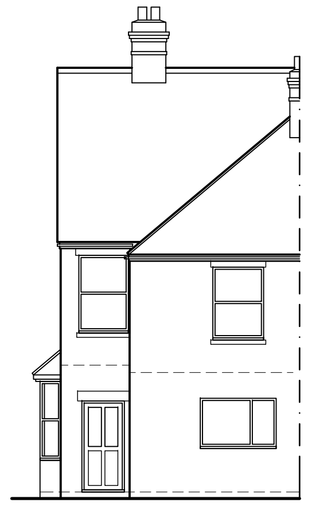

North Elevation

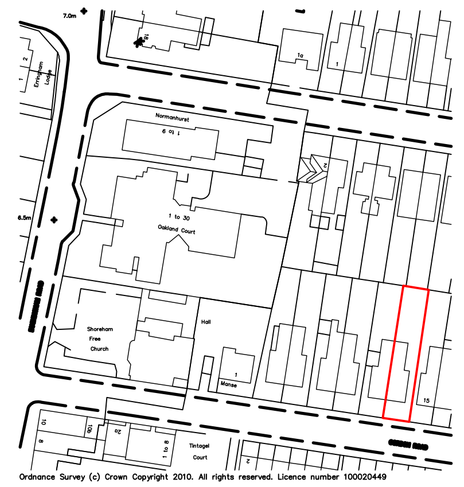

Location Plan 1:1250

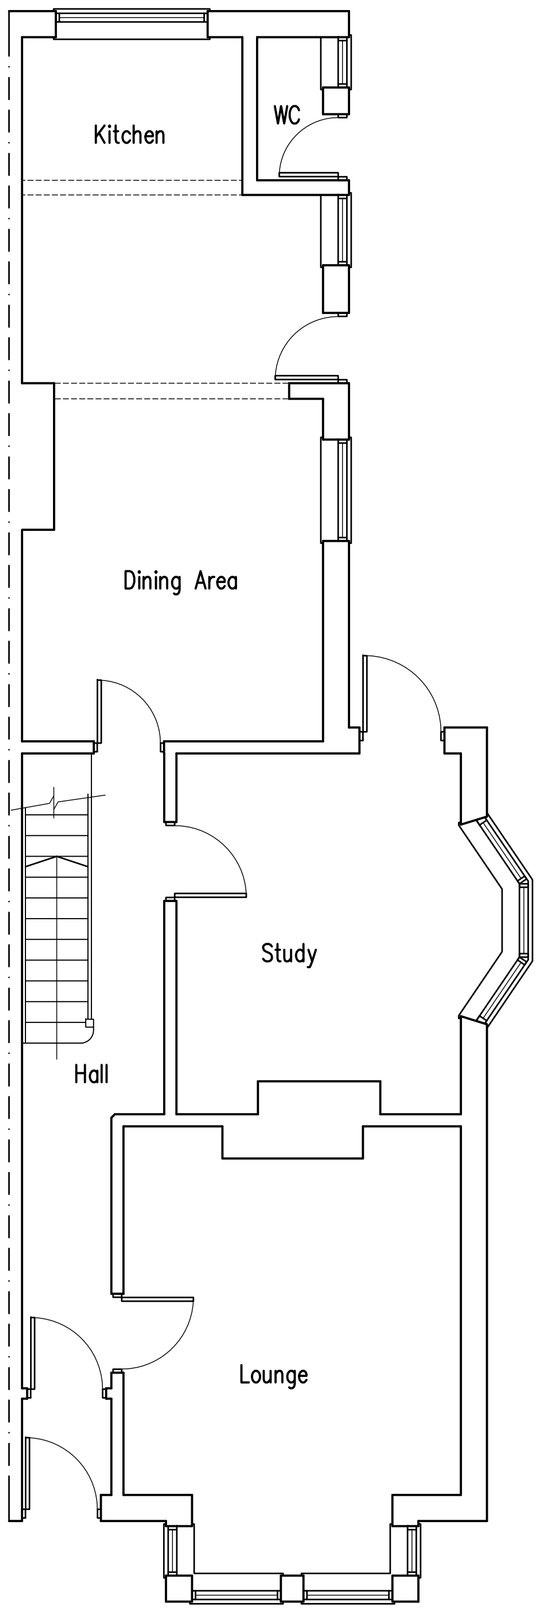

Ground Floor Plan

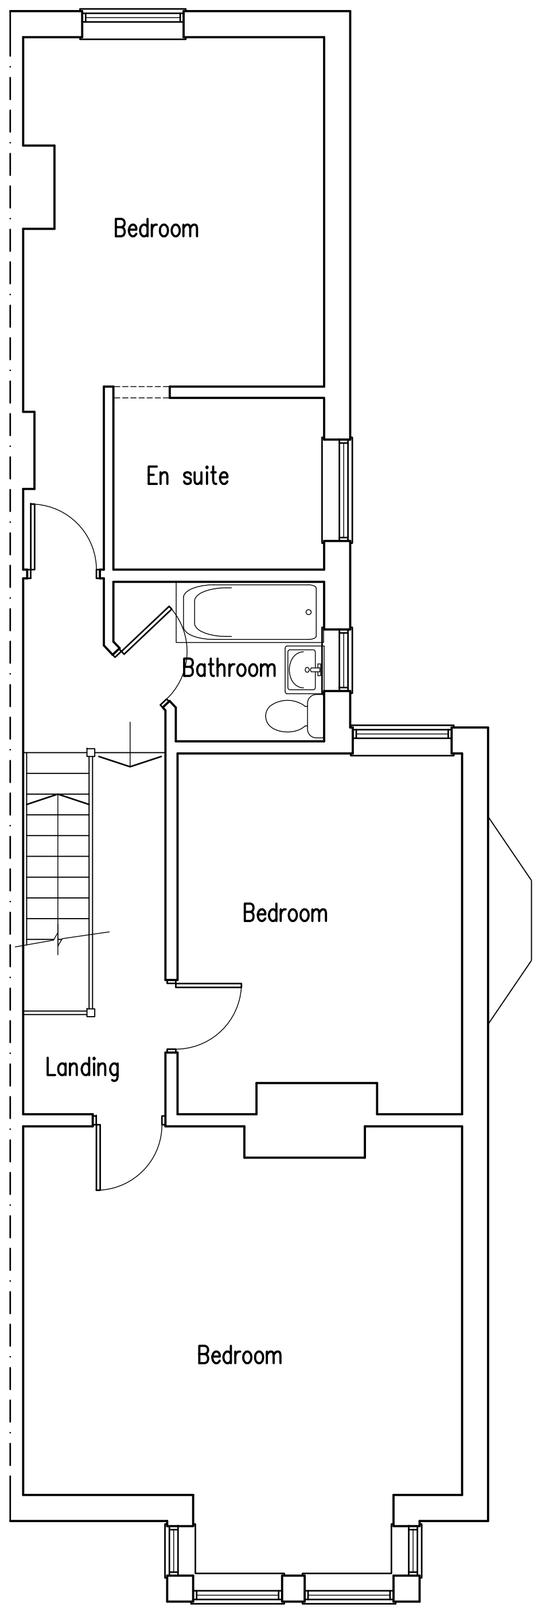

First Floor Plan



Block Plan 1:500

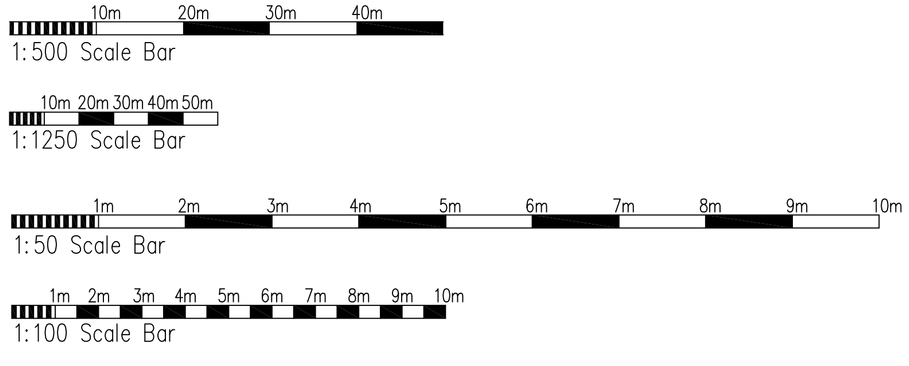

Proposed Single Storey Side Extension At: 13 Gordon Road, Shoreham-By-Sea, West Sussex

rja Planning & Building Consultants Ltd.
1st Floor
10 High Street
Shoreham-By-Sea
West Sussex BN43 5DA
t: 01273 467297 mob: 07971 375739
e: rex@rjapbc.co.uk web: www.rjapbc.co.uk

Chartered Institute of Architectural Technologists

PROJECT: 13 Gordon Road, Shoreham-By-Sea
DRAWING TITLE: Existing Floor Plans & Elevations, Block & Location Plans
CLIENT: Mr & Mrs N. Hill
DWG NO: 18687-02
REVISION:
SCALE: 1:50, 1:100, 1:500, 1:1250 @ A1
DATE: 13.06.18
DRAWN: rex