



1 ELEVATION FACING WEST

1 : 100

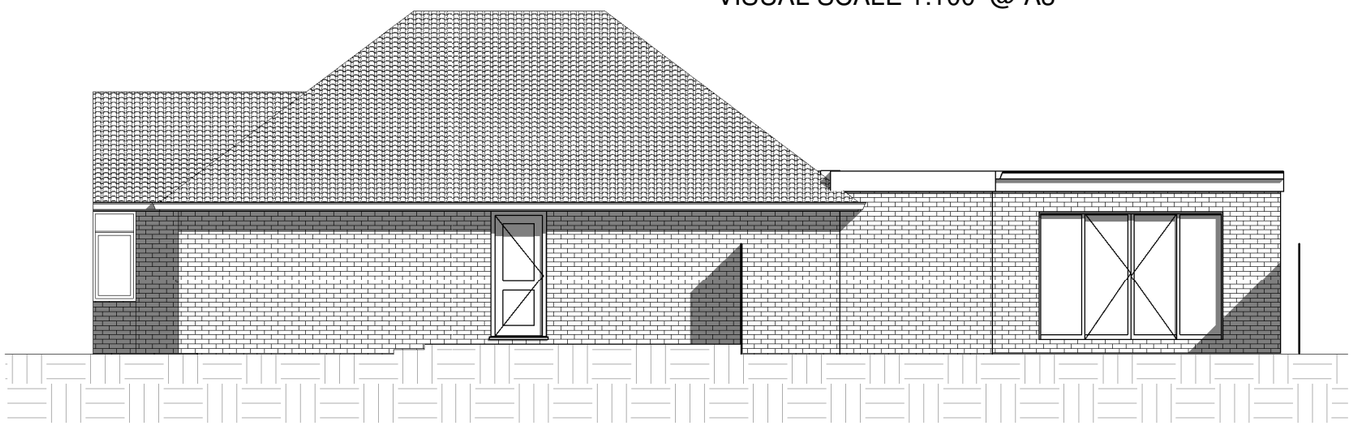


2 ELEVATION FACING SOUTH

1 : 100

0m 2m 4m 6m 8m 10m

VISUAL SCALE 1:100 @ A3

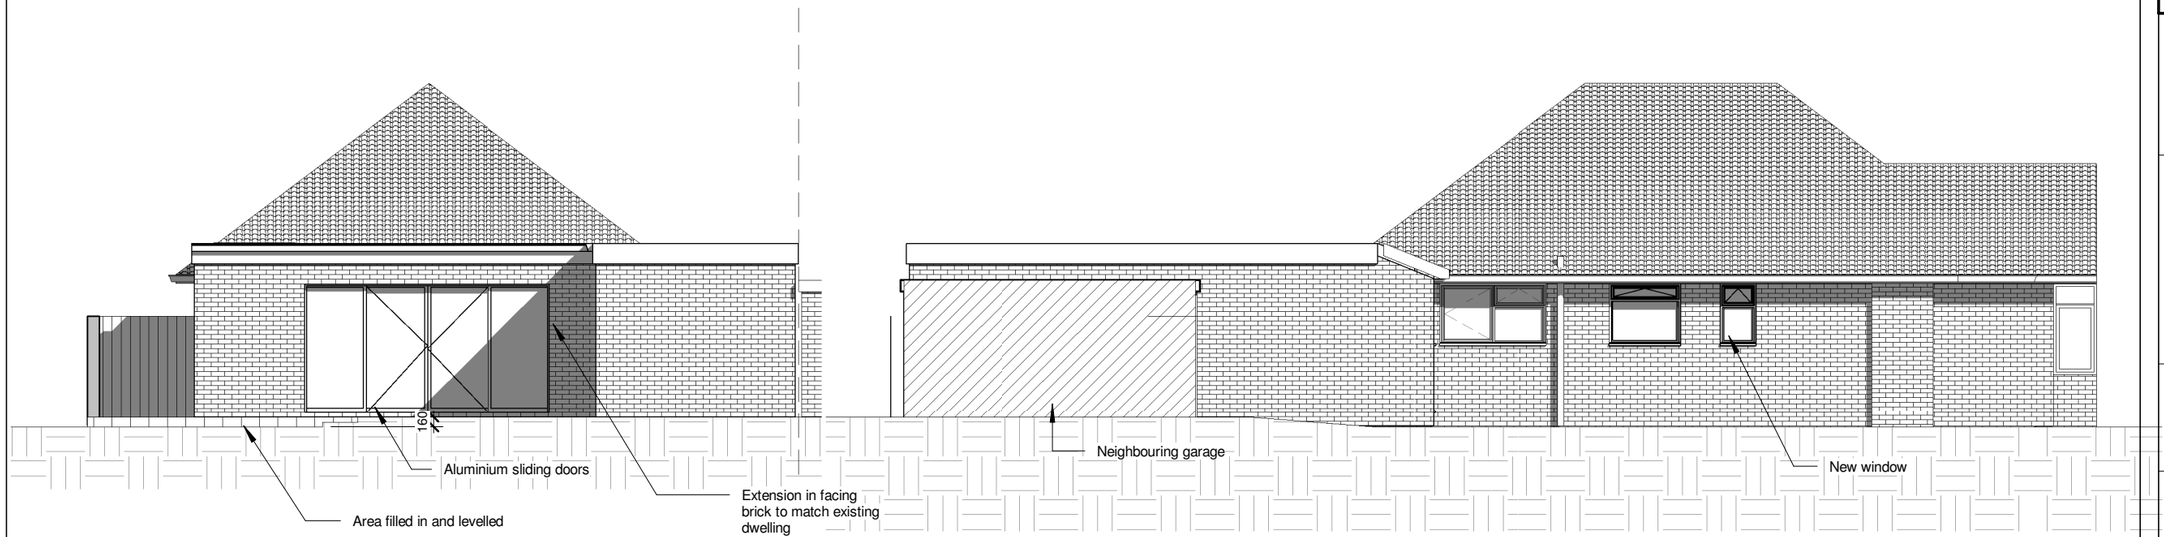


3 ELEVATION FACING EAST

1 : 100




4 ELEVATION FACING NORTH

1 : 100

KRONA DESIGN
ARCHITECTURAL DESIGN & DRAFTING
4 Union Place | Worthing | BN11 1LG
info@kronadesign.co.uk | kronadesign.co.uk
Tel: 01903 256150 Mob: 07827 994111

PROJECT

Side Extension & Garage Conversion

ADDRESS

19 Finches Close
Lancing
West Sussex

TITLE

Proposed Elevations

CLIENT

Alan Cross

| DRAWN | STATUS | DATE |
|---|---|---|
| JLB | Design | 10/01/22 |

| SCALE (@ A3) | PROJECT NUMBER |
|---|---|
| 1 : 100 | KD.1273 |

| DRAWING NUMBER | REV |
|---|---|
| A.201 | B |

© KRONA DESIGN