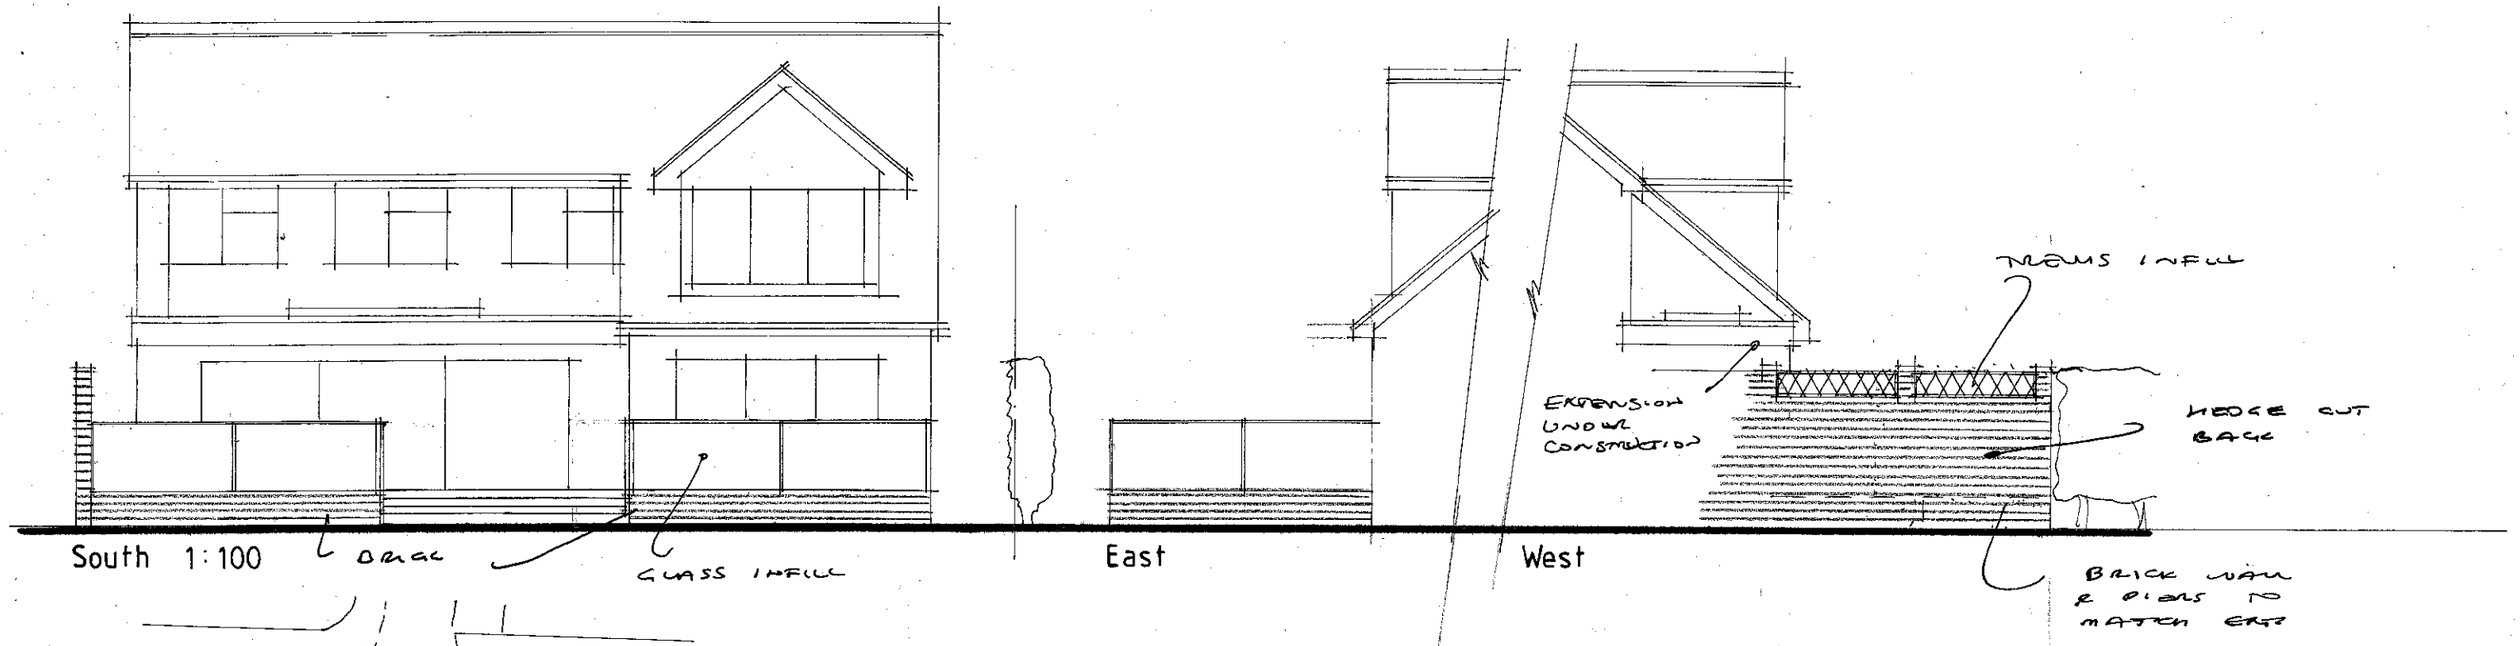

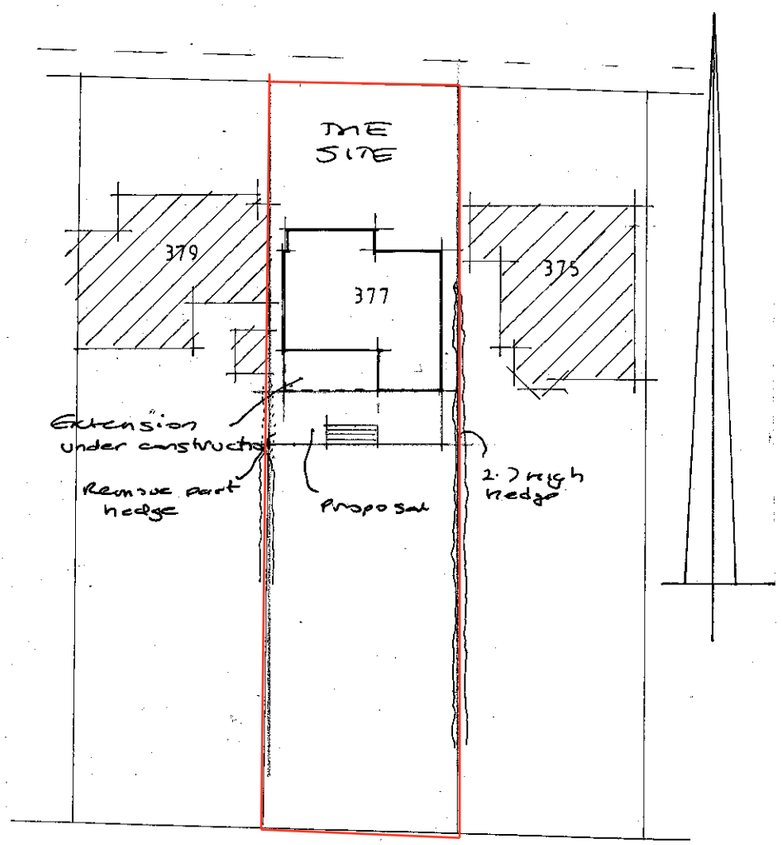

Block plan 1:500

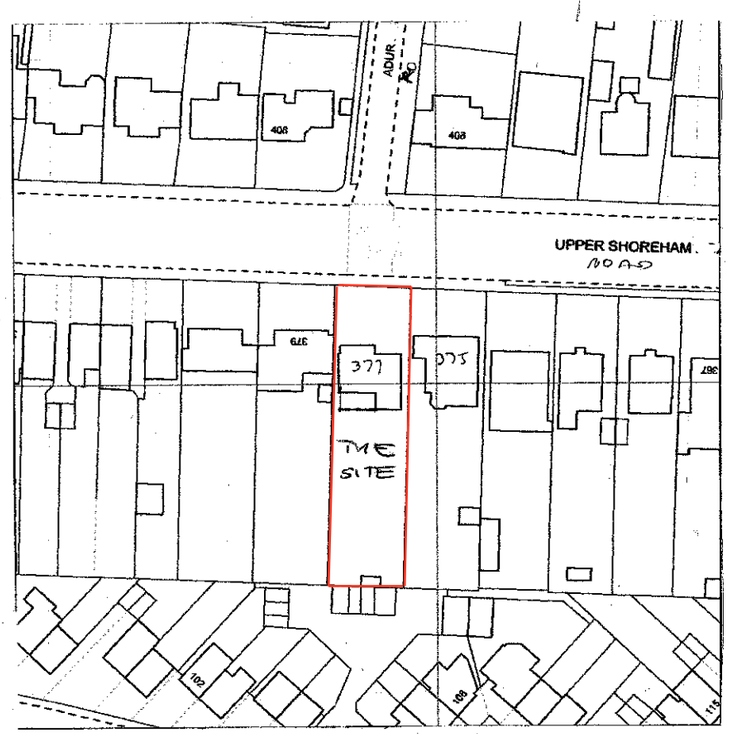

Site plan 1:1250

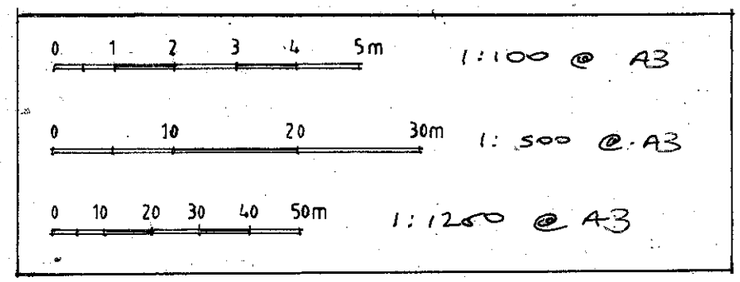

AJ SALTER & SON
Architectural Technicians
and Surveyors
50 WINDSOR ROAD, WORTHING,
WEST SUSSEX, BN11 2LY
Tel/Fax: (01903 209496)
E-mail: ajsalterandson@hotmail.com

C			
B			
A			
Client	Mr & Mrs Penberthy		
Address	377 Upper Shoreham Road : Shoreham		
Drawing	Elevations / Locations	No.	3322 : 2
Scale	1:100 1:500 1:1250	Drawn	Date MAY '22