

Ground Floor

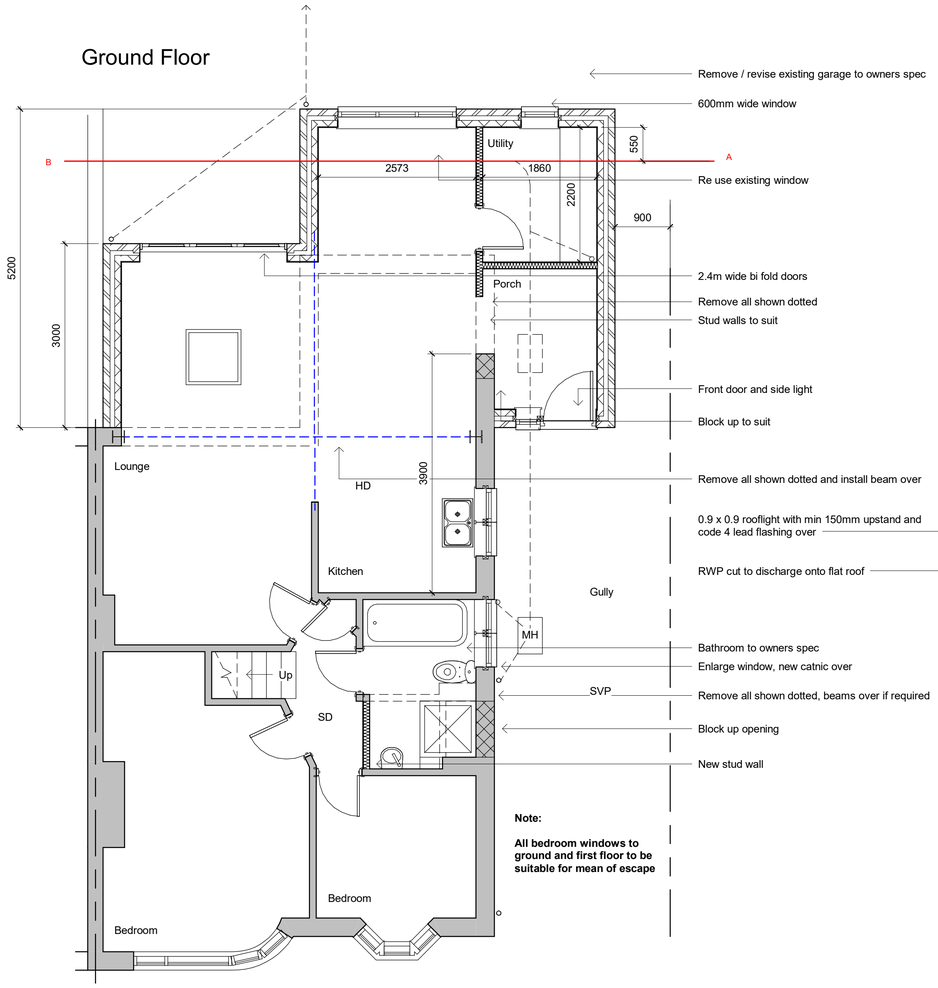


Note:

All bedroom windows to ground and first floor to be suitable for mean of escape

First Floor

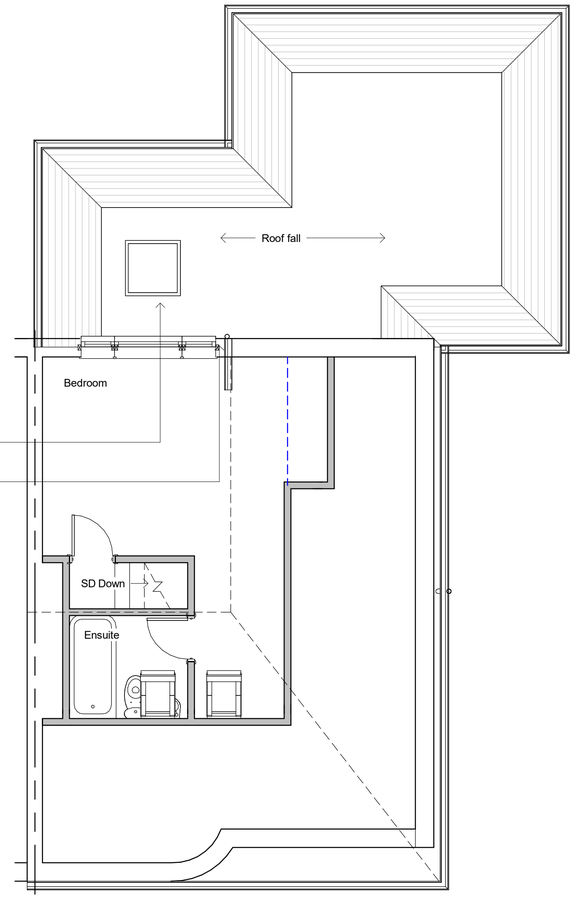

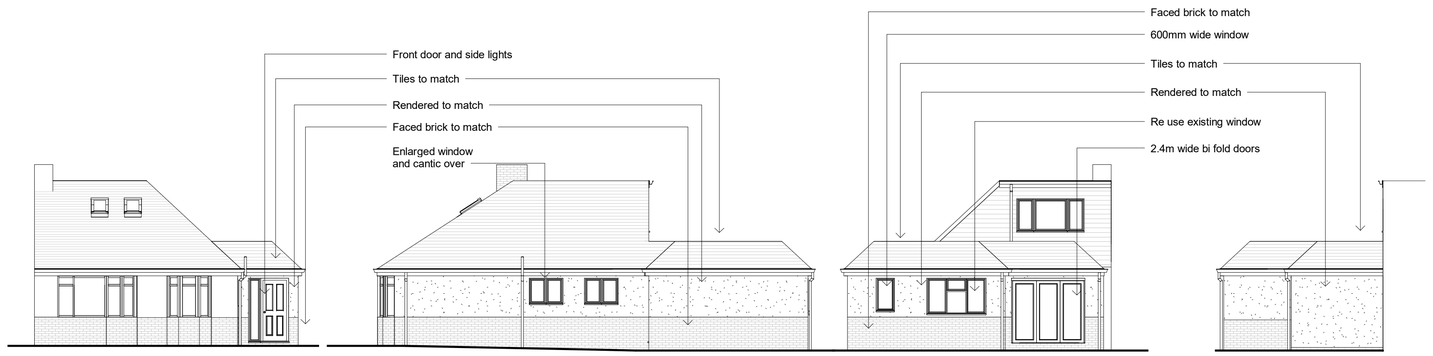

Front Elevation - East

Side Elevation - North

Rear Elevation - West

Side Elevation - South

Revisions

0.5 0 0.5 1 1.5 2 2.5
SCALE 50 m
1:

1 0 1 2 3 4 5
SCALE 100 m
1:

A - April 2021

Extension to boundary reduced to 3.0m

Materials

Drawing Number	2021/08	Sheet	1 of 1
Size	A1	Scale	1:50, 1:100

Project

Proposed details
January 2021

Job Title

19 Park Avenue
Shoreham-by-Sea
West Sussex
BN43 6PH

Do Not scale from this drawing except for planning as photocopies will be subject to distortion
Drawings to be read in conjunction with all other Designers and structural engineers contract drawings and specifications: Any discrepancies must be brought to the attention of the Designer immediatialy.
The contractor must verify all dimensions by site measurement before ordering materials or manufacturing components
Substitute materials and products to those named will be acceptable if proven to be of equal or higher performance and not in conflict with other elements

M.J.Humphrey Ltd

RICS cabe chartered association of building engineers

Mel Humphrey MRICS, MBEng
39 Northease Drive
Hove
East Sussex
BN3 8PQ

Mel@mjhumphrey.co.uk
07701055182

Adam Humphrey
230 Dominion Road
Worthing
West Sussex
BN14 8JL

Adam@mjhumphrey.co.uk
07812419142