DO NOT SCALE FROM THIS DRAWING



West Elevation

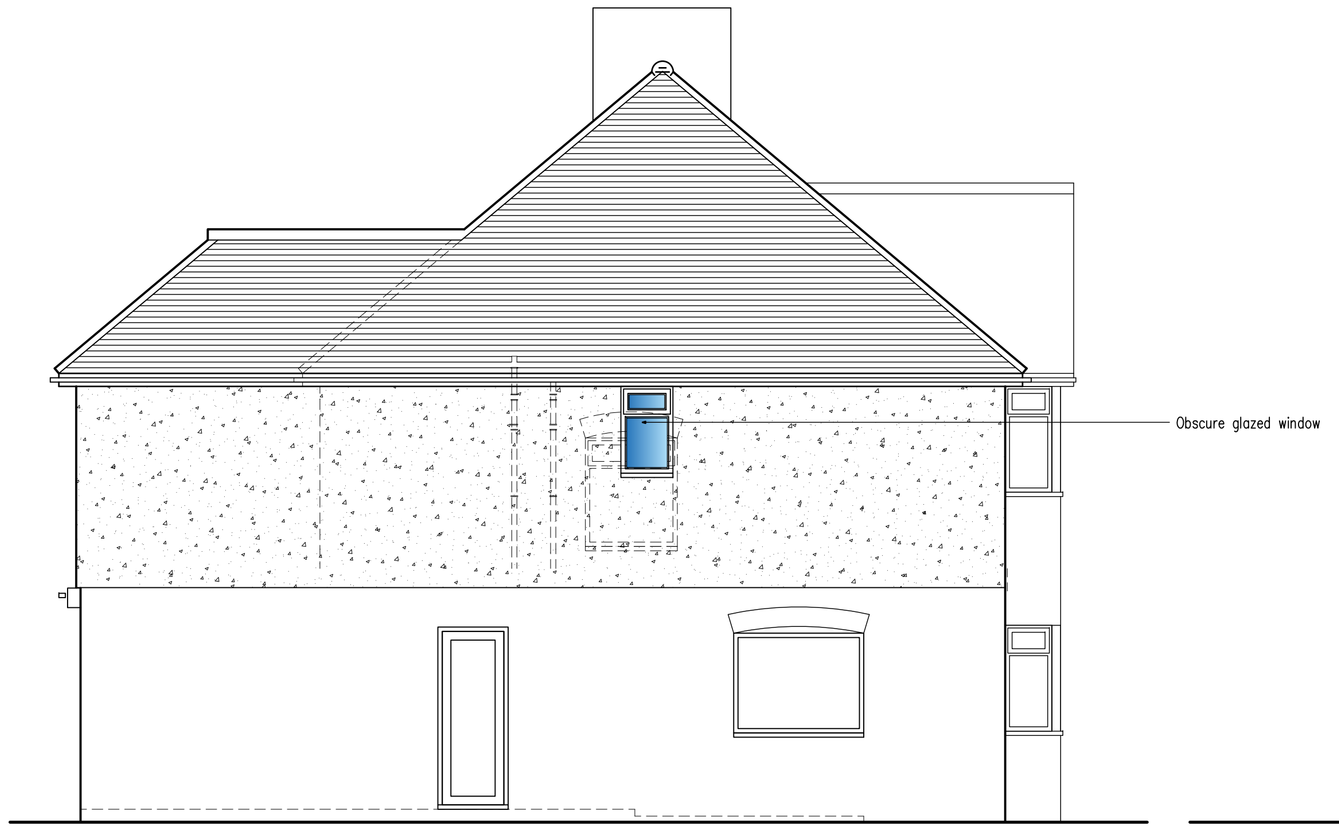

North Elevation

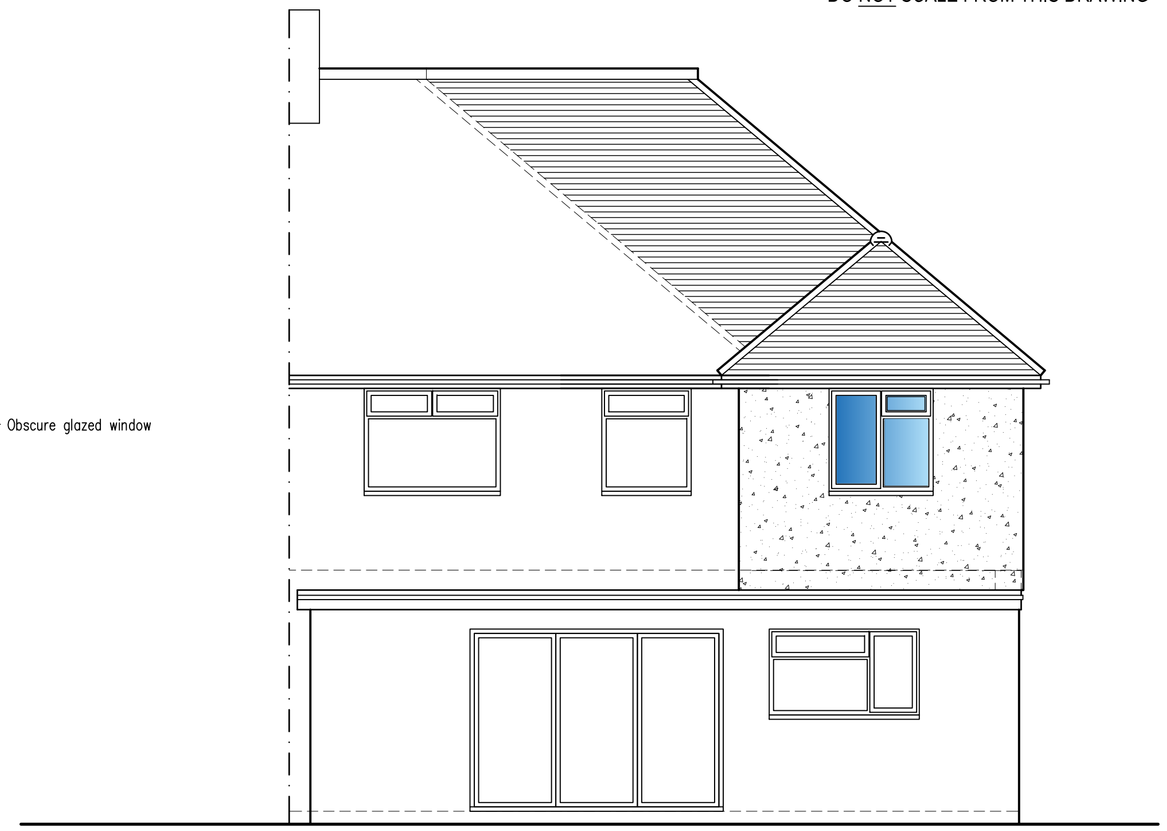

East Elevation

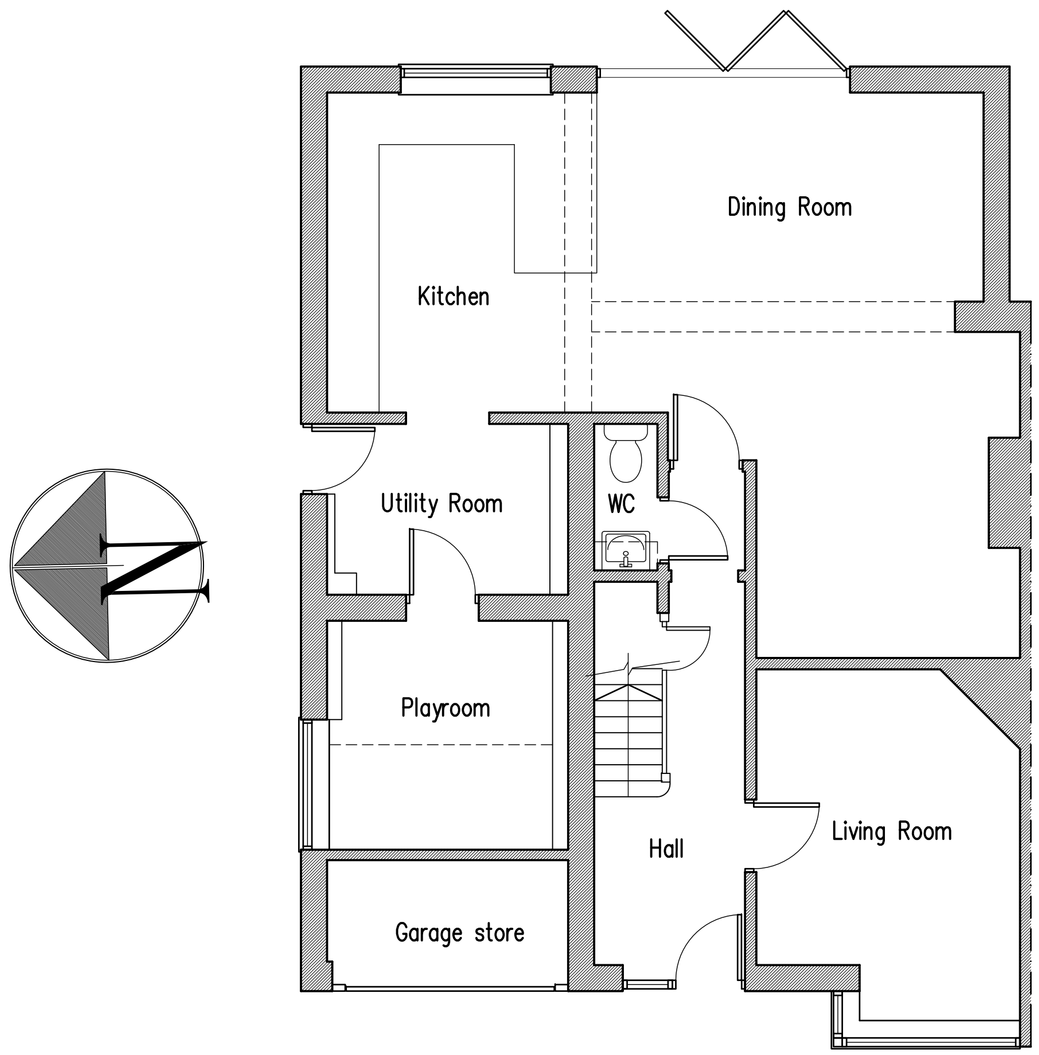

Ground Floor Plan

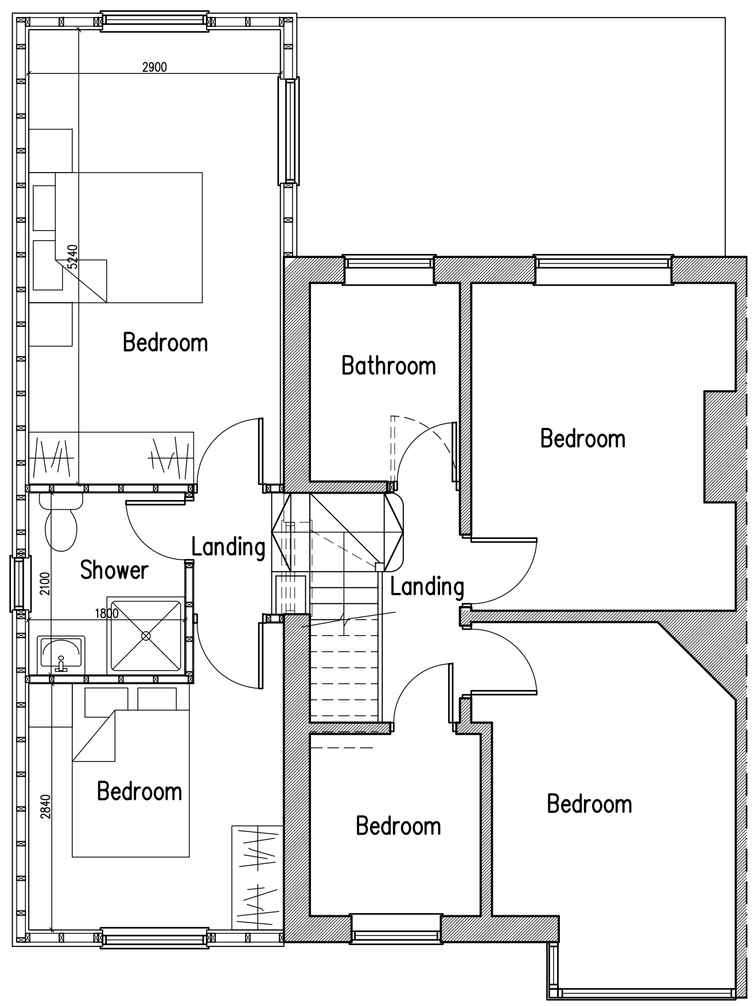

First Floor Plan

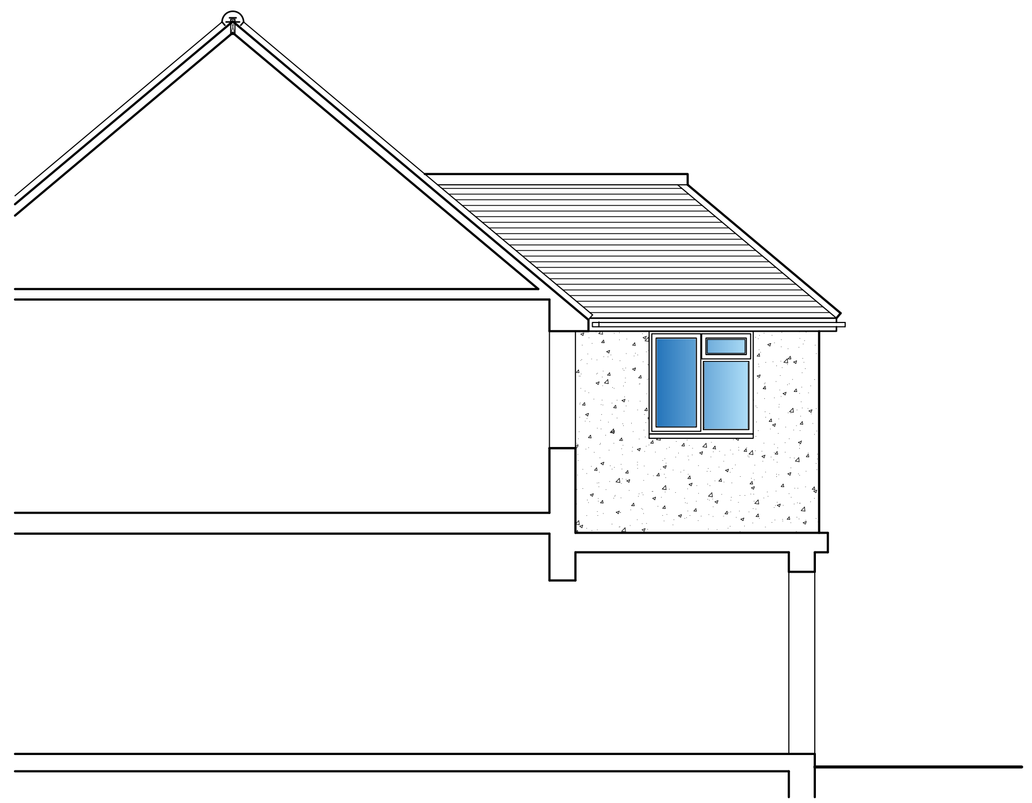

South Elevation

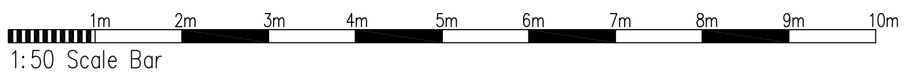

A | 24.08.21 | Flat roof in lieu of pitched roof over extension

Proposed First Floor Side Extension at: 56 Park Avenue, Shoreham-By-Sea, West Sussex

rja Planning & Building Consultants Ltd.
1st Floor
10 High Street
Shoreham-By-Sea
West Sussex BN43 5DA
t: 01273 467297 mob: 07971 375739
e: rex@rjapbc.co.uk web: www.rjapbc.co.uk

Chartered Institute of Architectural Technologists

PROJECT: 56 Park Avenue, Shoreham-By-Sea, West Sussex

DRAWING TITLE: Proposed Floor Plans & Elevations

CLIENT: Mr and Mrs J. De Waal

DWG NO: 21857-02

REVISION: A

SCALE: 1:50 @ A1

DATE: 17.08.21

DRAWN: rex