4700

FIRST FLOOR PLAN

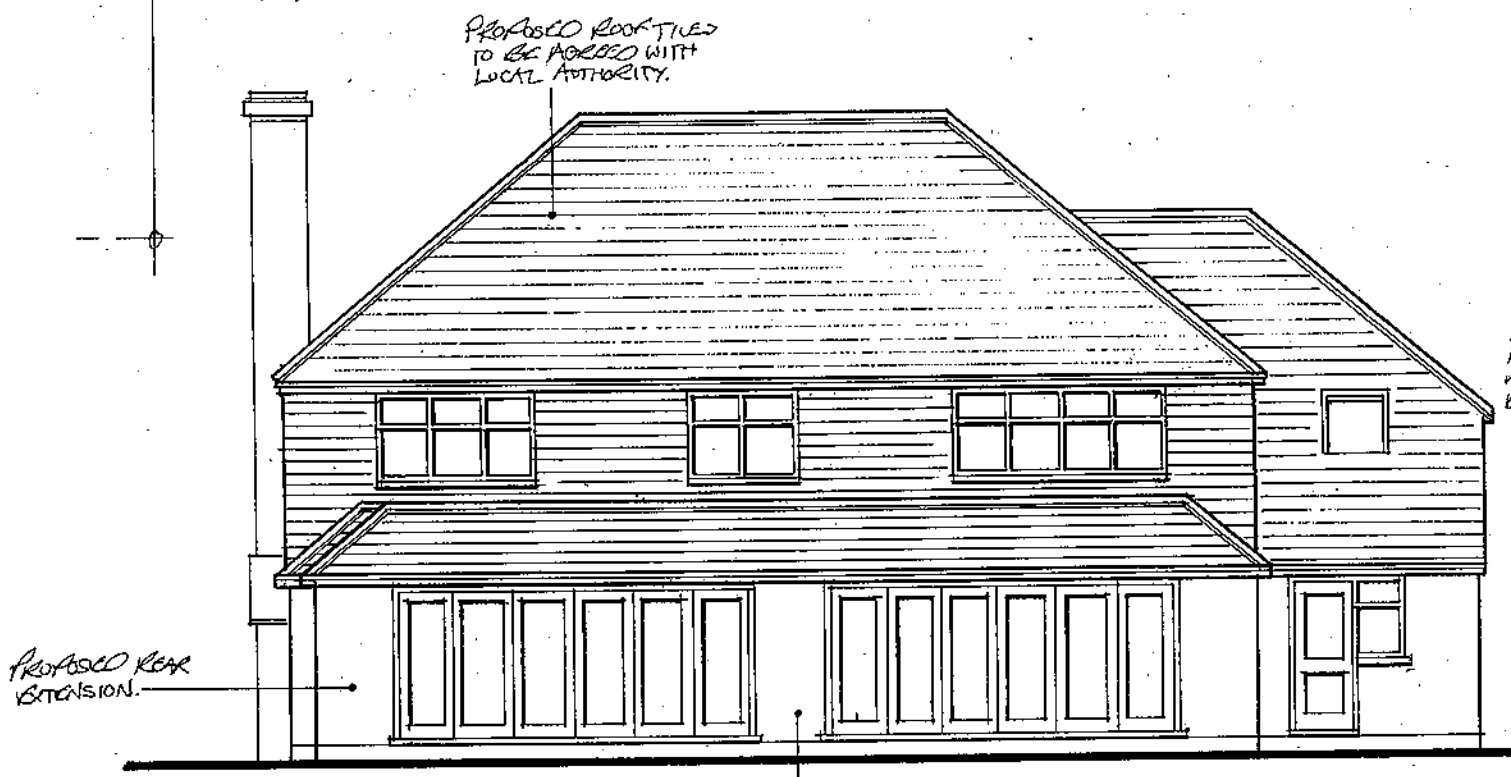

Rear Elevation

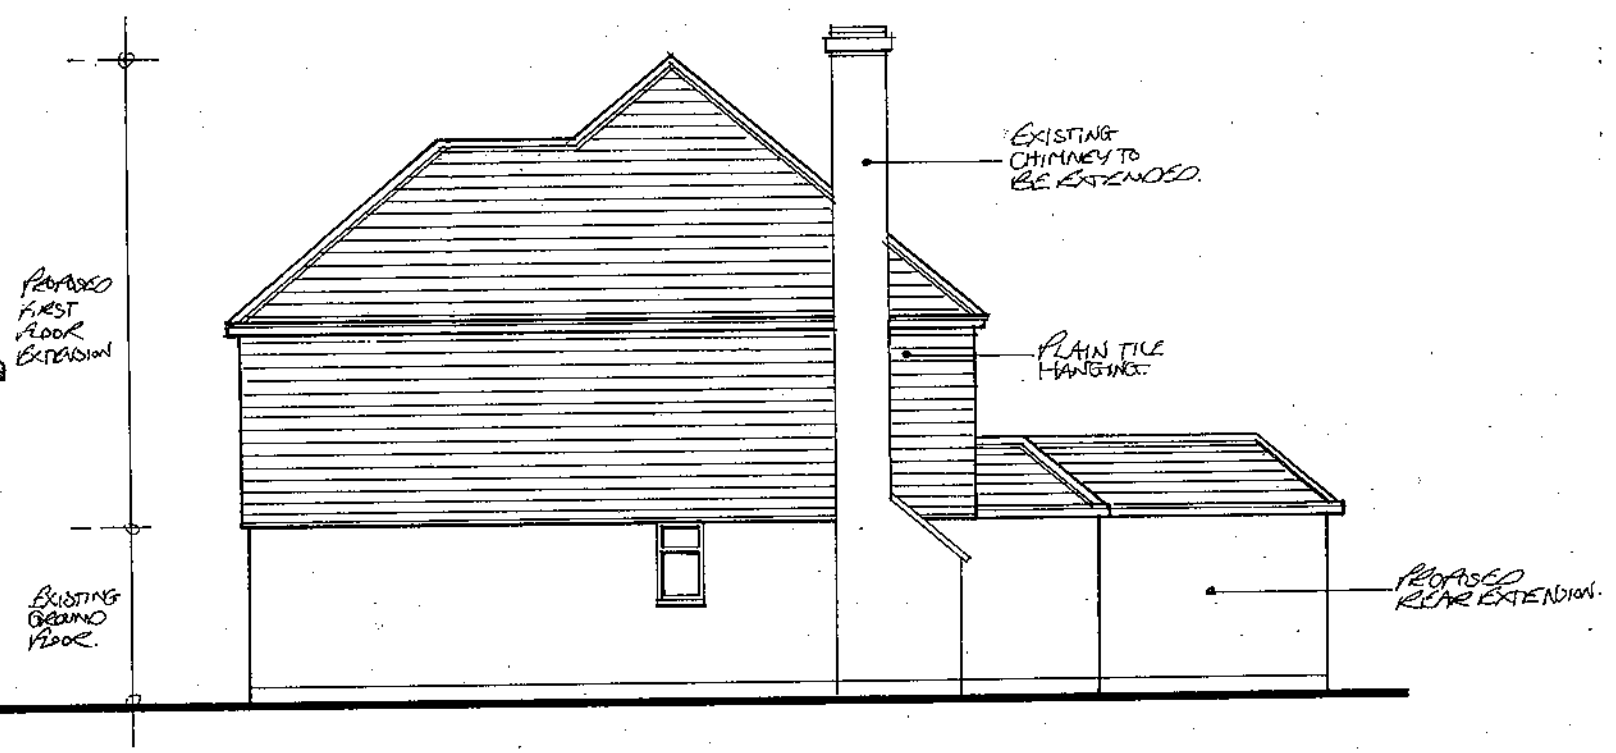

Side Elevation

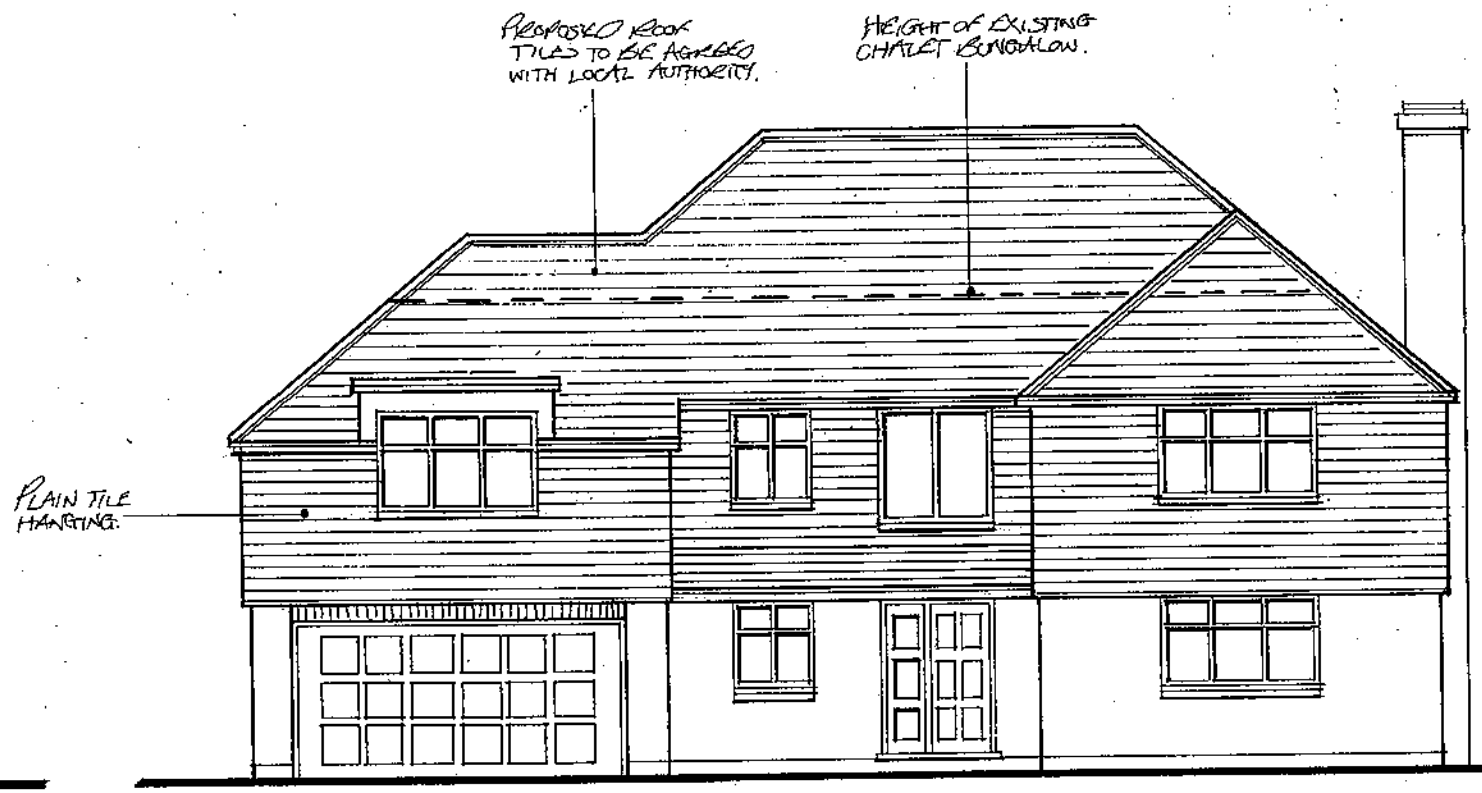

Front Elevation

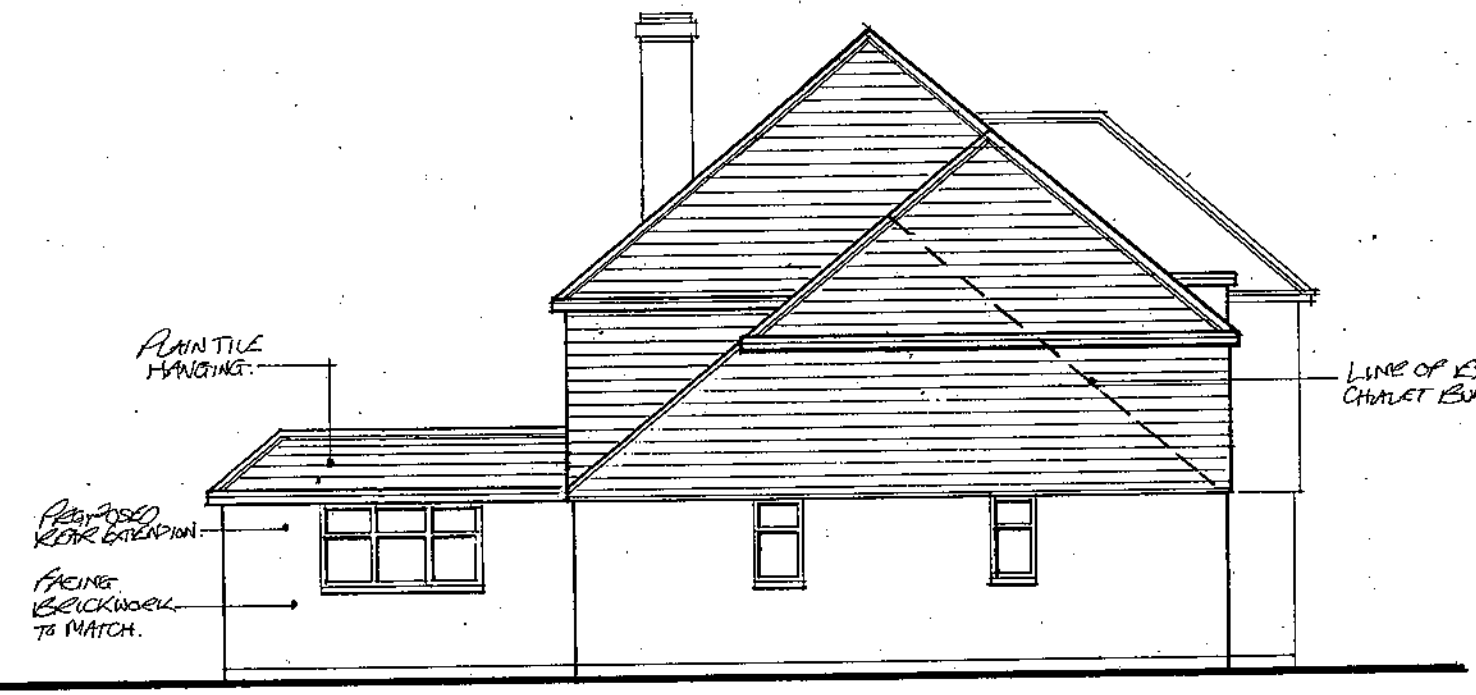

Side Elevation