Project title:	Proposed Conversion of existing 2 chalet bungalow into 2-storey hc
Drawing title:	Proposed Plans
Date: July 2009	Revisions: A-SEPT.09 - PLANN
Scales: 1:50,100	Dwg No. 01 of 02

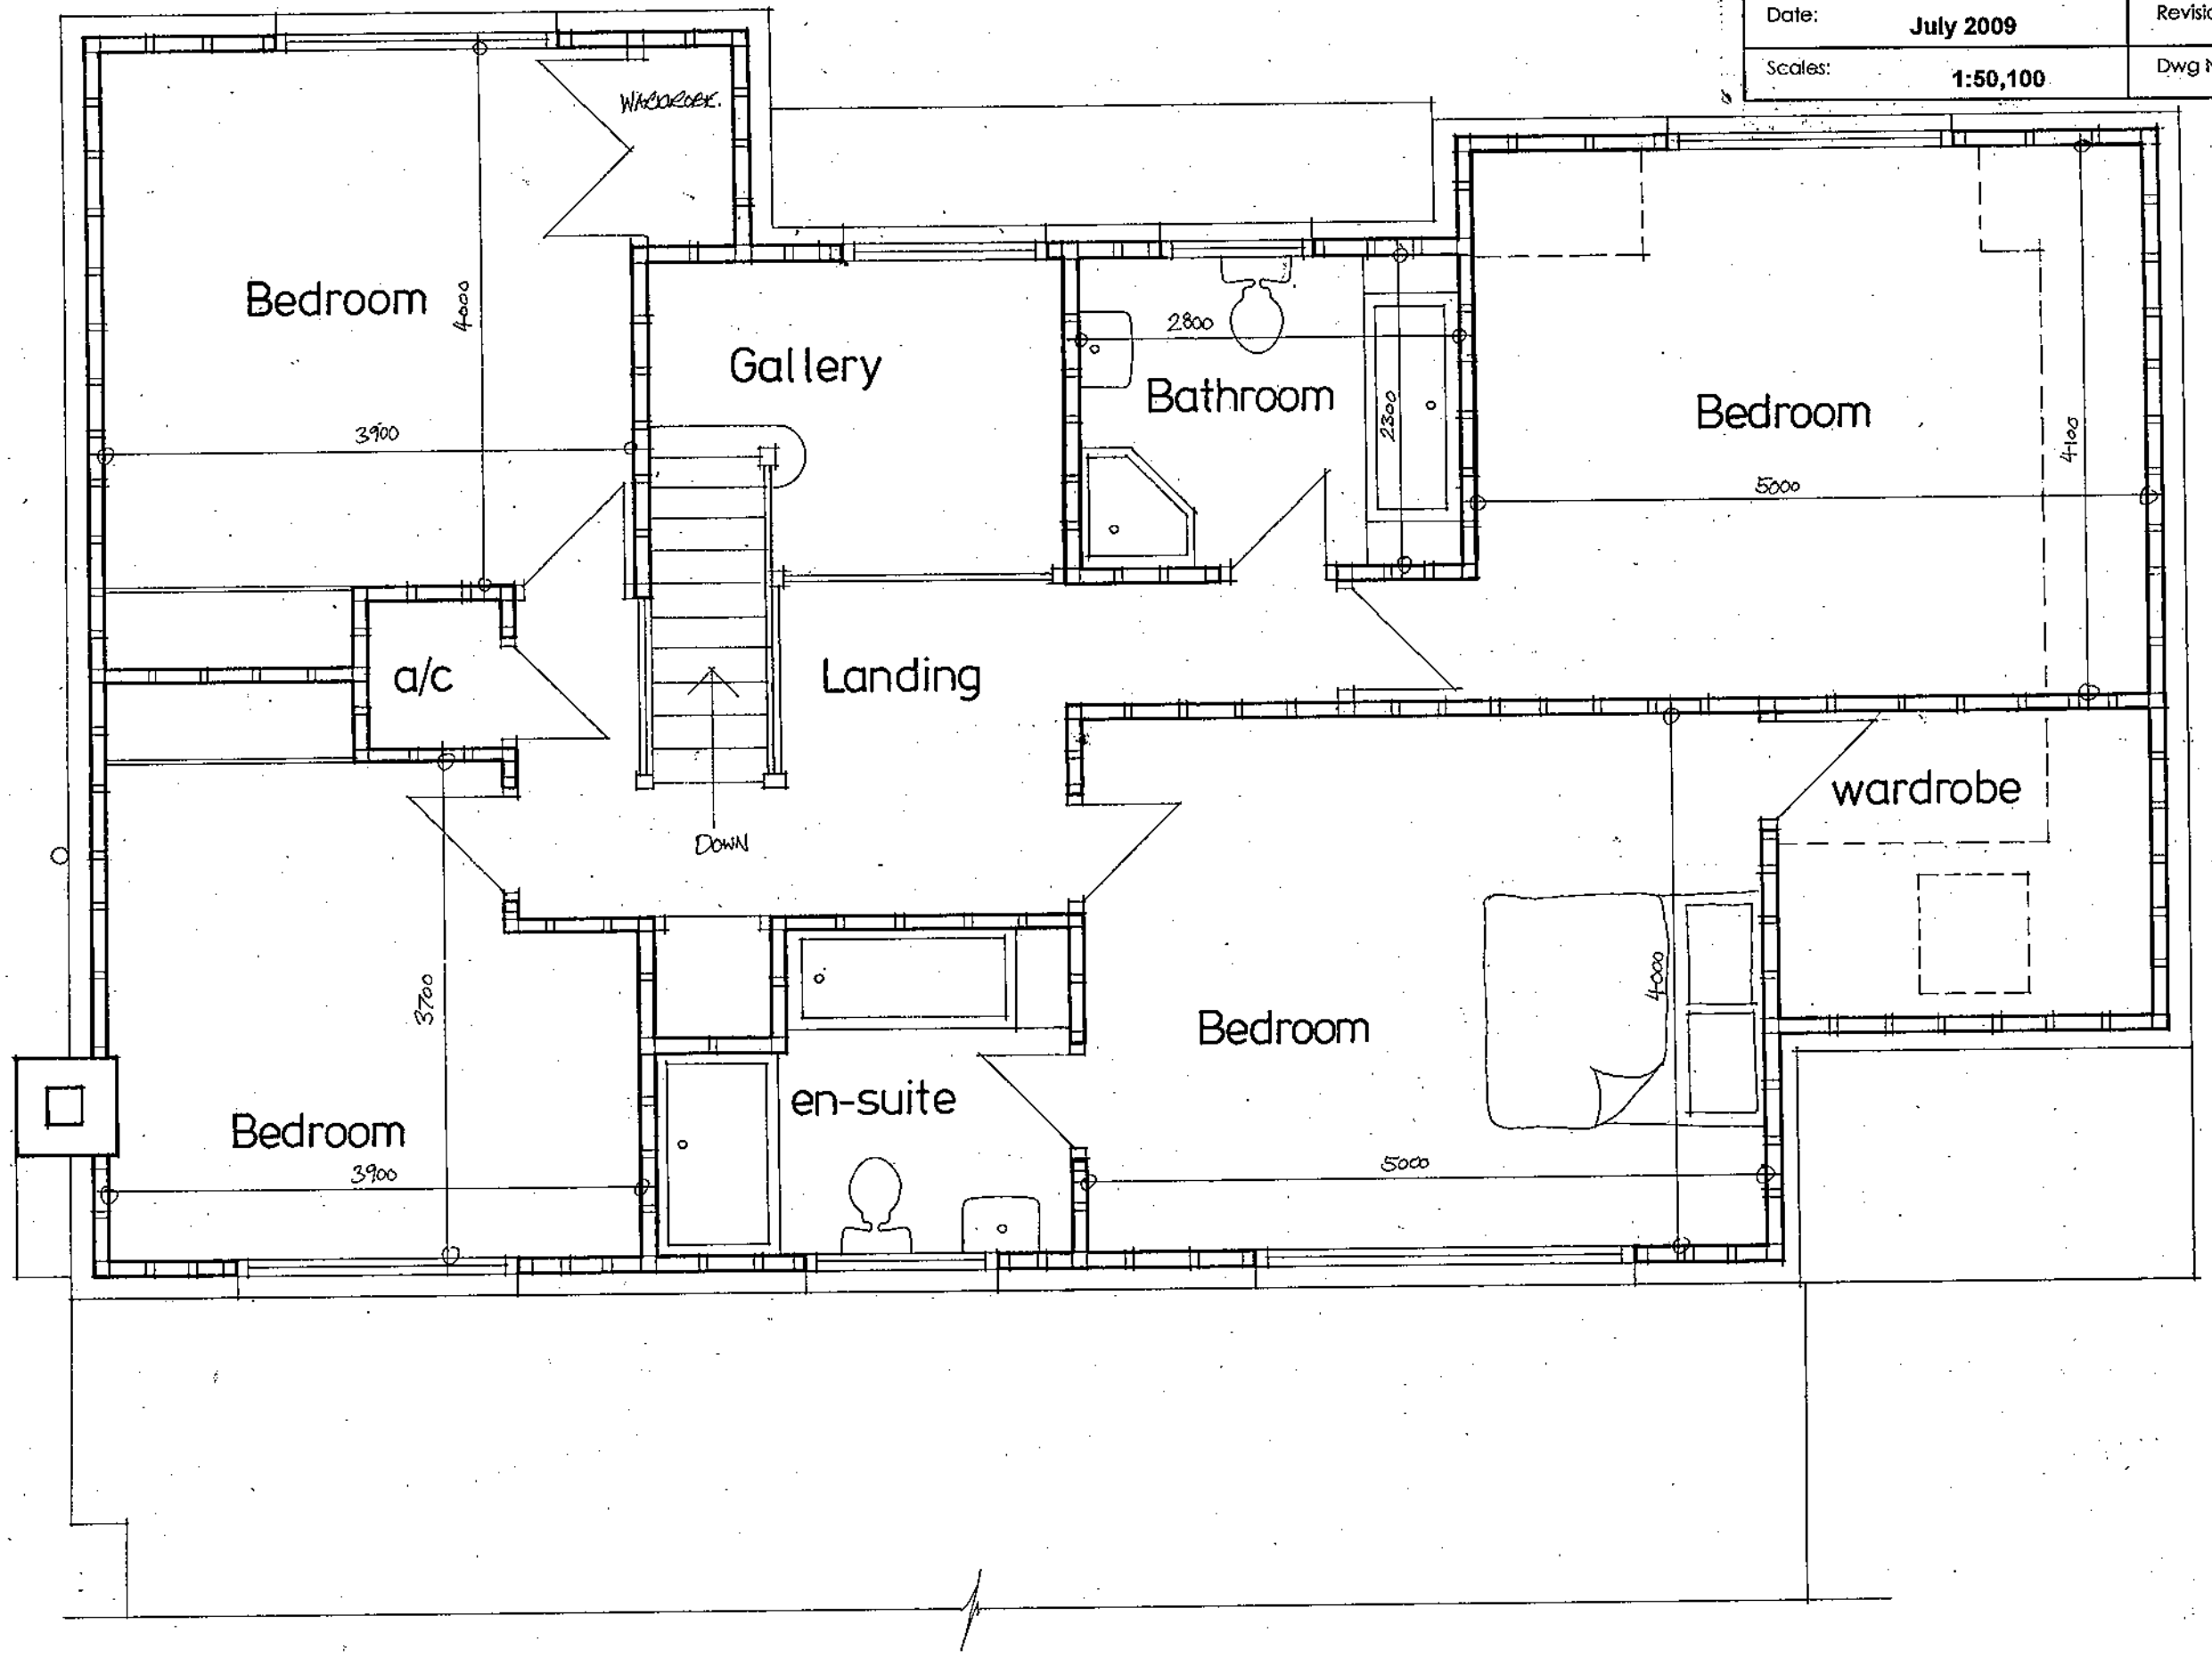

FIRST FLOOR PLAN

PROPOSED ROOF TILES