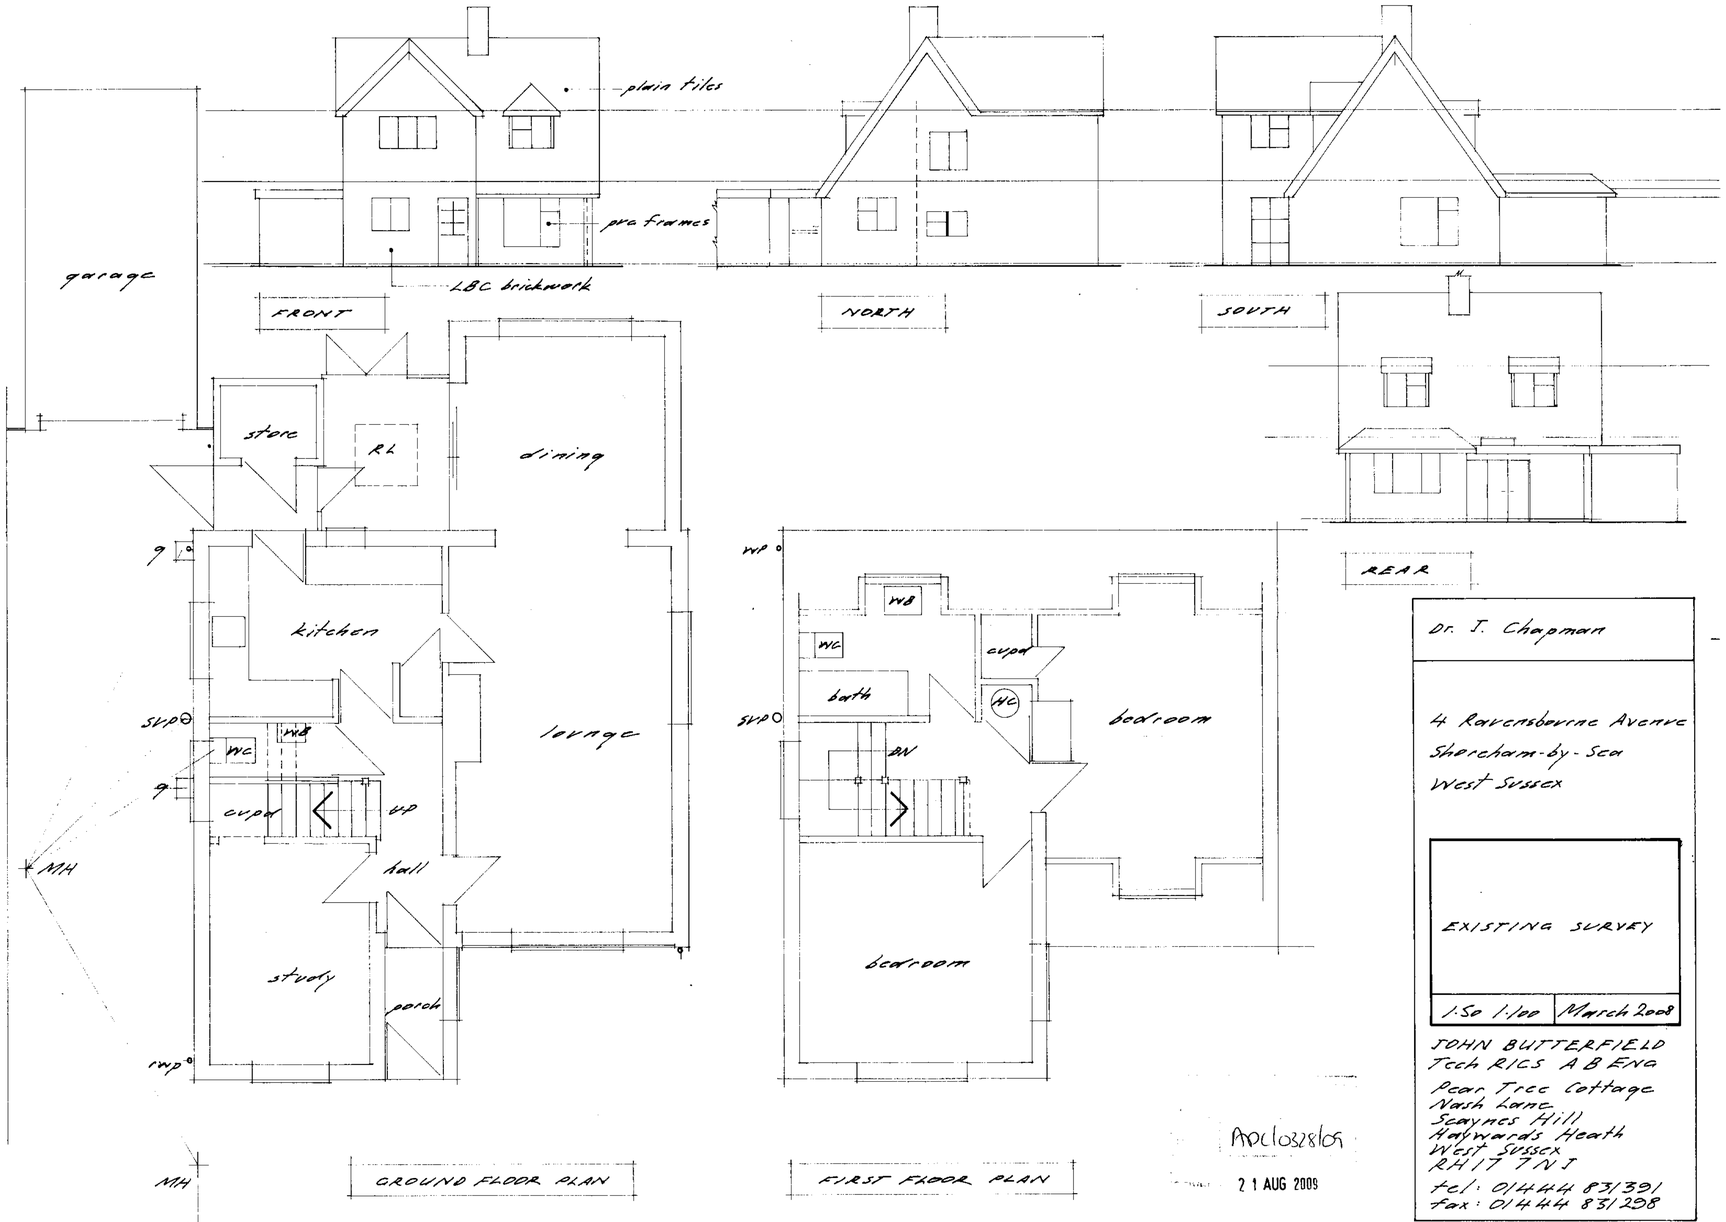


Dr. J. Chapman

4 Ravensbourne Avenue
Shoreham-by-Sea
West Sussex

EXISTING SURVEY

| 1:50 1:100 | March 2008 |
|---|---|

Applo328/09

21 AUG 2009

JOHN BUTTERFIELD
Tech RICS AB ENG
Pear Tree Cottage
Nash Lane
Scaynes Hill
Haywards Heath
West Sussex
RH17 7NJ
tel: 01444 831391
fax: 01444 831298