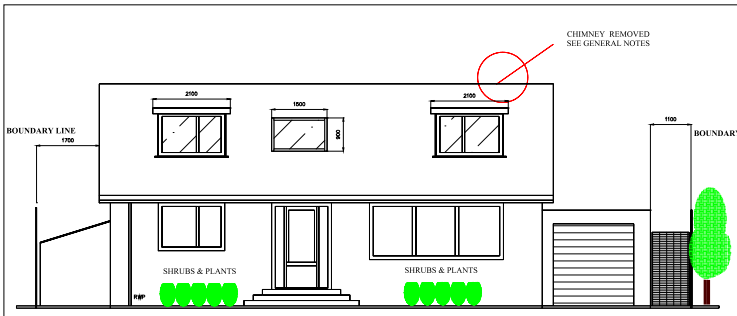

PROPOSED SOUTH ELEVATION

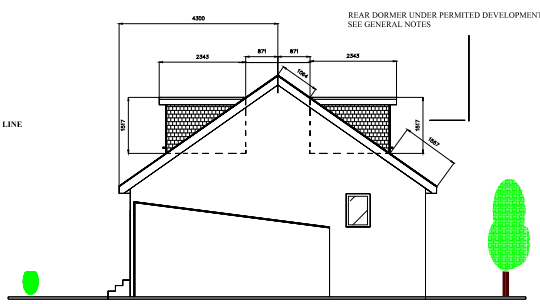

PROPOSED EAST ELEVATION

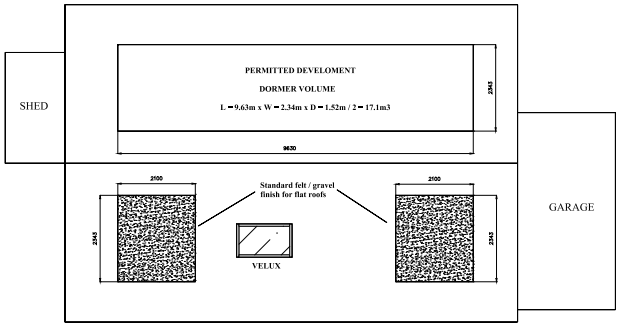

GENERAL NOTES:

PLEASE NOTE REAR DORMERS ARE UNDER PERMITED DEVELOPMENT VOLUME UNDER 50M3
FLAT ROOF DORMERS TO HAVE 5-LAYER BITUMEN FELT FINISH ON STANDARD
FLAT ROOF CONSTRUCTION.
DORMER CHEEKS TO BE 'TILE HUNG' TO MATCH/BLEND EXISTING BUNGALOW.
WITH WHITE UPVC DOUBLE GLAZED WINDOWS, SOFFIT & FASCIA TO MATCH EXISTING.

CHIMNEY TO BE REMOVED WITH TIMBERS/RAFTERS OF ROOF CONSTRUCTION 'MADE GOOD' + TILED TO MATCH/BLEND EXISTING ROOF

Scale Bar (MM)

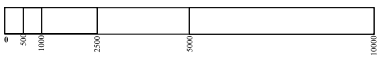

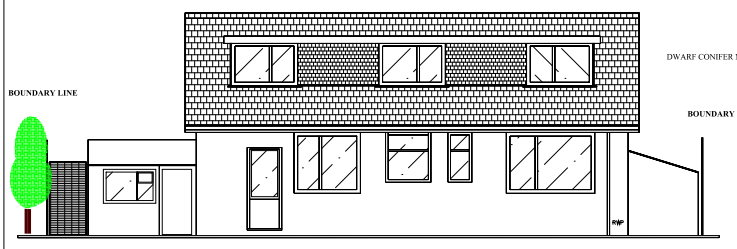

PROPOSED NORTH ELEVATION

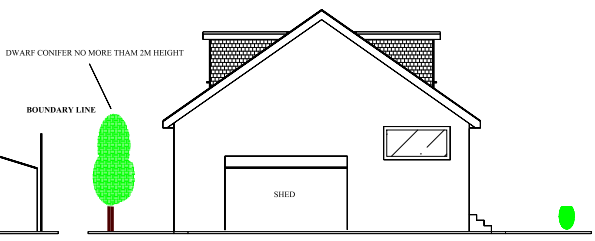

PROPOSED WEST ELEVATION

All drawings printed can effect scale, and presentation.
Please scale onsite during construction for exact dimensions.

THIS DRG IS COPY (C) RIGHT TO 'PLAN – IT ' 2009.

DIMENSIONS AMENDED PLAN 2
REF: ADC/0317/09

PLAN-IT BUILDING

DRAWING TITLE:

PROPOSED LOFT CONVERSION WITH FRONT AND REAR DORMERS TO ROOF ELEVATONS

@

No.3 Norbury drive,
North Lancing,
West Sussex
BN15 0QN

PROPOSED ELEVATIONS

DATE: SEPT 2009 | DRWG NO: 2/09

SCALE: 1:50

DRAWINGS FOR PLANNING APPLICATION

ALL MATERIALS USED I.E. BRICKWORK, UPVC WINDOWS ETC, TO BE APPROVED BY PLANNING OFFICER.



PROPOSED SOUTH ELEVATION



PROPOSED EAST ELEVATION

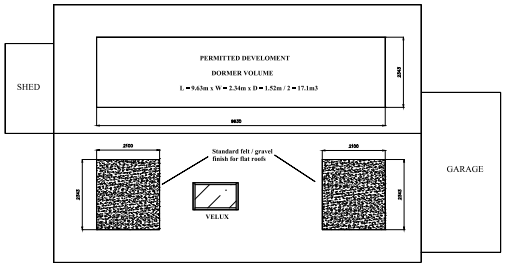

GENERAL NOTES:

PLEASE NOTE REAR DORMERS ARE UNDER PERMITED DEVELOPMENT VOLUME UNDER 50M3
FLAT ROOF DORMERS TO HAVE 2 LAYER BITUMEN FELT FINISH ON STANDARD
FLAT ROOF CONSTRUCTION.
DORMER CHEEKS TO BE 'TILE HUNG' TO MATCH/BLEND EXISTING BUNGALOW.
WITH WHITE UPVC DOUBLE GLAZED WINDOWS, SOFFIT & FASCIA TO MATCH/EXISTING.

CHIMNEY TO BE REMOVED WITH TIMBERS/RAFTERS OF ROOF CONSTRUCTION 'MADE GOOD' - TILED TO MATCH/BLEND EXISTING ROOF

Scale Bar (MM)



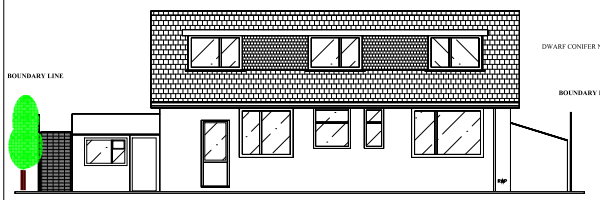

PROPOSED NORTH ELEVATION

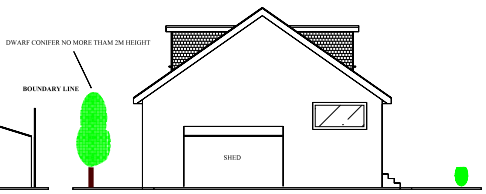

PROPOSED WEST ELEVATION

DIMENSIONS
AMENDED PLAN 2
REF: ADC/0317/09

PLAN-IT
BUILDING DE

DRAWING TITLE:

PROPOSED LOFT CONVERSION
WITH FRUNT AND REAR DORMERS
TO ROOF ELEVATONS

@

No.3 Norbury Drive,
North Lancing,
West Sussex
BN15 0QN

PROPOSED ELEVATIONS

DATE: SEPT 2009 | DRWG No: 2/09

SCALE: 1:50

DRAWINGS FOR PLANNING APPLICATION

ALL MATERIALS USED I.E. BRICKWORK, UPVC WINDOWS ETC, TO BE APPROVED BY PLANNING OFFICER.

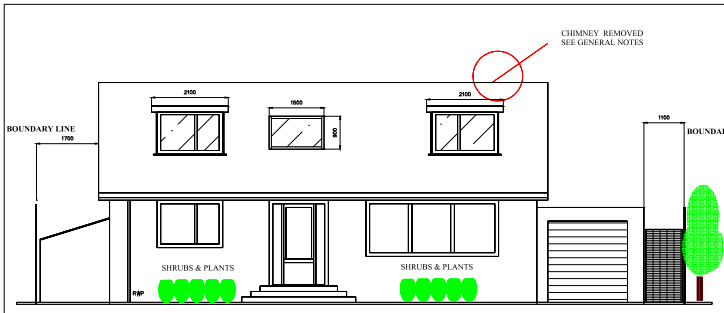

PROPOSED SOUTH ELEVATION

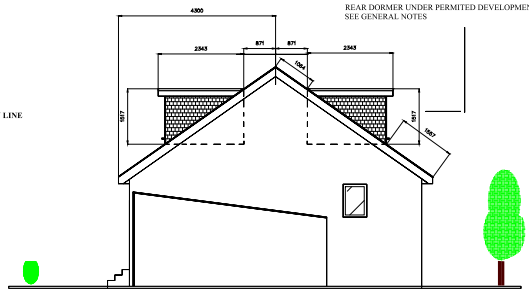

PROPOSED EAST ELEVATION

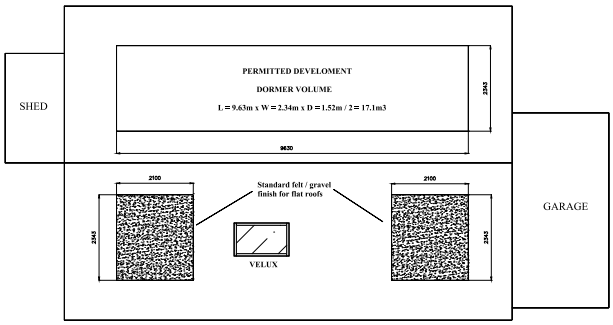

GENERAL NOTES:

PLEASE NOTE REAR DORMERS ARE UNDER PERMITED DEVELOPMENT VOLUME UNDER 50M3
FLAT ROOF DORMERS TO HAVE A3 LAYER BITUMEN FELT FINISH ON STANDARD
FLAT ROOF CONSTRUCTION.
DORMER CHEEKS TO BE 'TILE HUNG' TO MATCH/BLEND EXISTING BUNGALOW.
WITH WHITE UPVC DOUBLE GLAZED WINDOWS, SOFFIT & FASCIA TO MATCH EXISTING.

CHIMNEY TO BE REMOVED WITH TIMBERS/RAFTERS OF ROOF CONSTRUCTION 'MADE GOOD' + TILED TO MATCH/BLEND EXISTING ROOF

Scale Bar (MM)

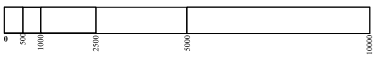

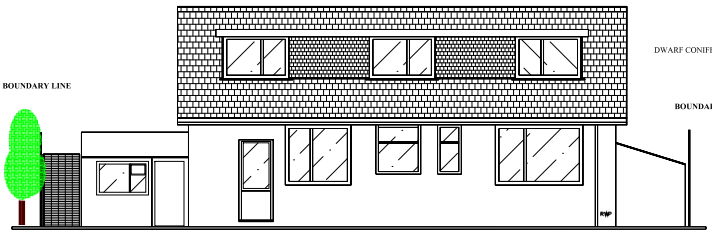

PROPOSED NORTH ELEVATION

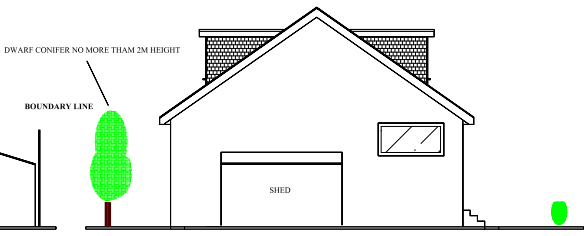

PROPOSED WEST ELEVATION

All drawings printed can effect scale, and presentation.
Please scale onsite during construction for exact dimensions.

THIS DRG IS COPY (C) RIGHT TO 'PLAN – IT ' 2009.

DIMENSIONS AMENDED PLAN 2
REF: ADC/0317/09

PLAN-IT BUILDING

DRAWING TITLE:

PROPOSED LOFT CONVERSION WITH FRONT AND REAR DORMERS TO ROOF ELEVATONS

@

NO.3 NORBURY DRIVE,
NORTH LANCING,
WEST SUSSEX
BN15 0QN

PROPOSED ELEVATIONS

DATE: SEPT 2009 | DRWG NO: 2/09E

SCALE: 1:50

DRAWINGS FOR PLANNING APPLICATION

ALL MATERIALS USED I.E. BRICKWORK, UPVC WINDOWS ETC, TO BE APPROVED BY PLANNING OFFICER.