
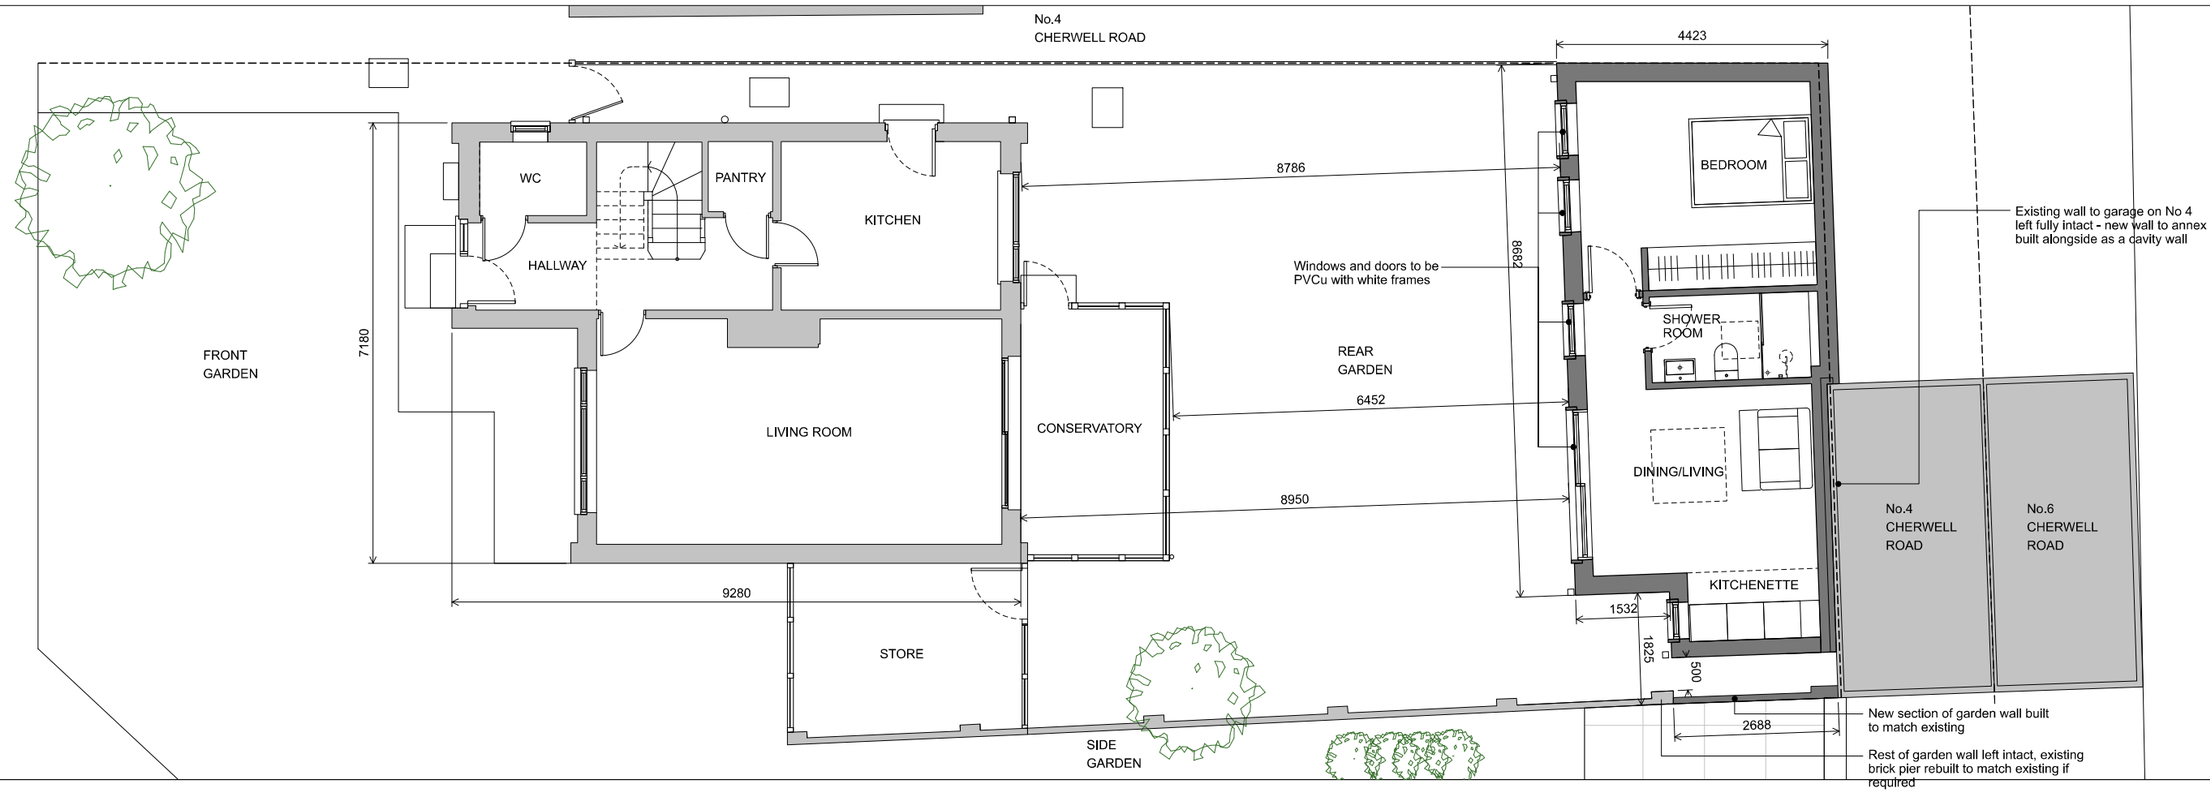


GROUND FLOOR PLAN

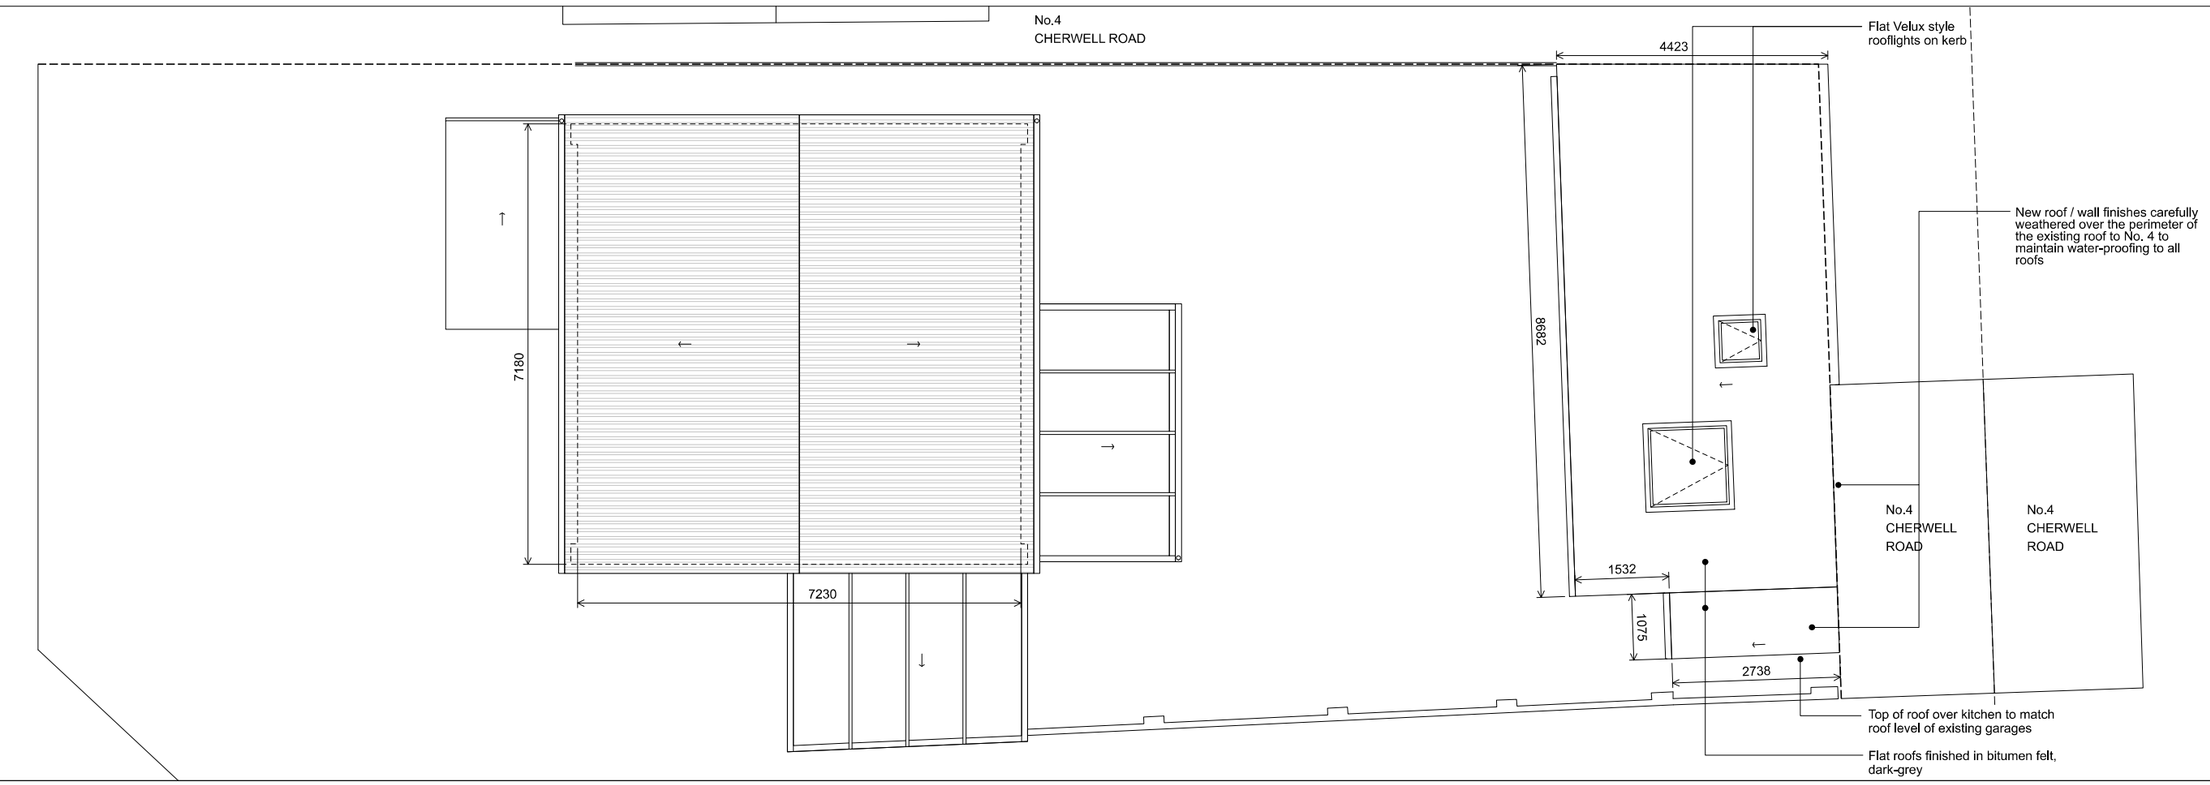

ROOF PLAN

Rev:

Notes: Unless stated otherwise, all dimensions are in millimetres. All dimensions to be checked and confirmed on site by contractor and as such are to be his responsibility. Any errors, omissions or discrepancies on this drawing are to be reported to the architect.

N

0m 1 2 3 4 5

JOE WRIGHT ARCHITECTS
i: www.joewrightarchitects.co.uk e: info@joewrightarchitects.co.uk

Project: 2 Cherwell Road, Worthing, BN13 3NB
Garage replacement

Scale: 1:100 @ A3

Date: 30.09.25

Drawing Proposed Drawings

Title: Plans

Drwg No: 2505-01_PL_102

Rev: D