
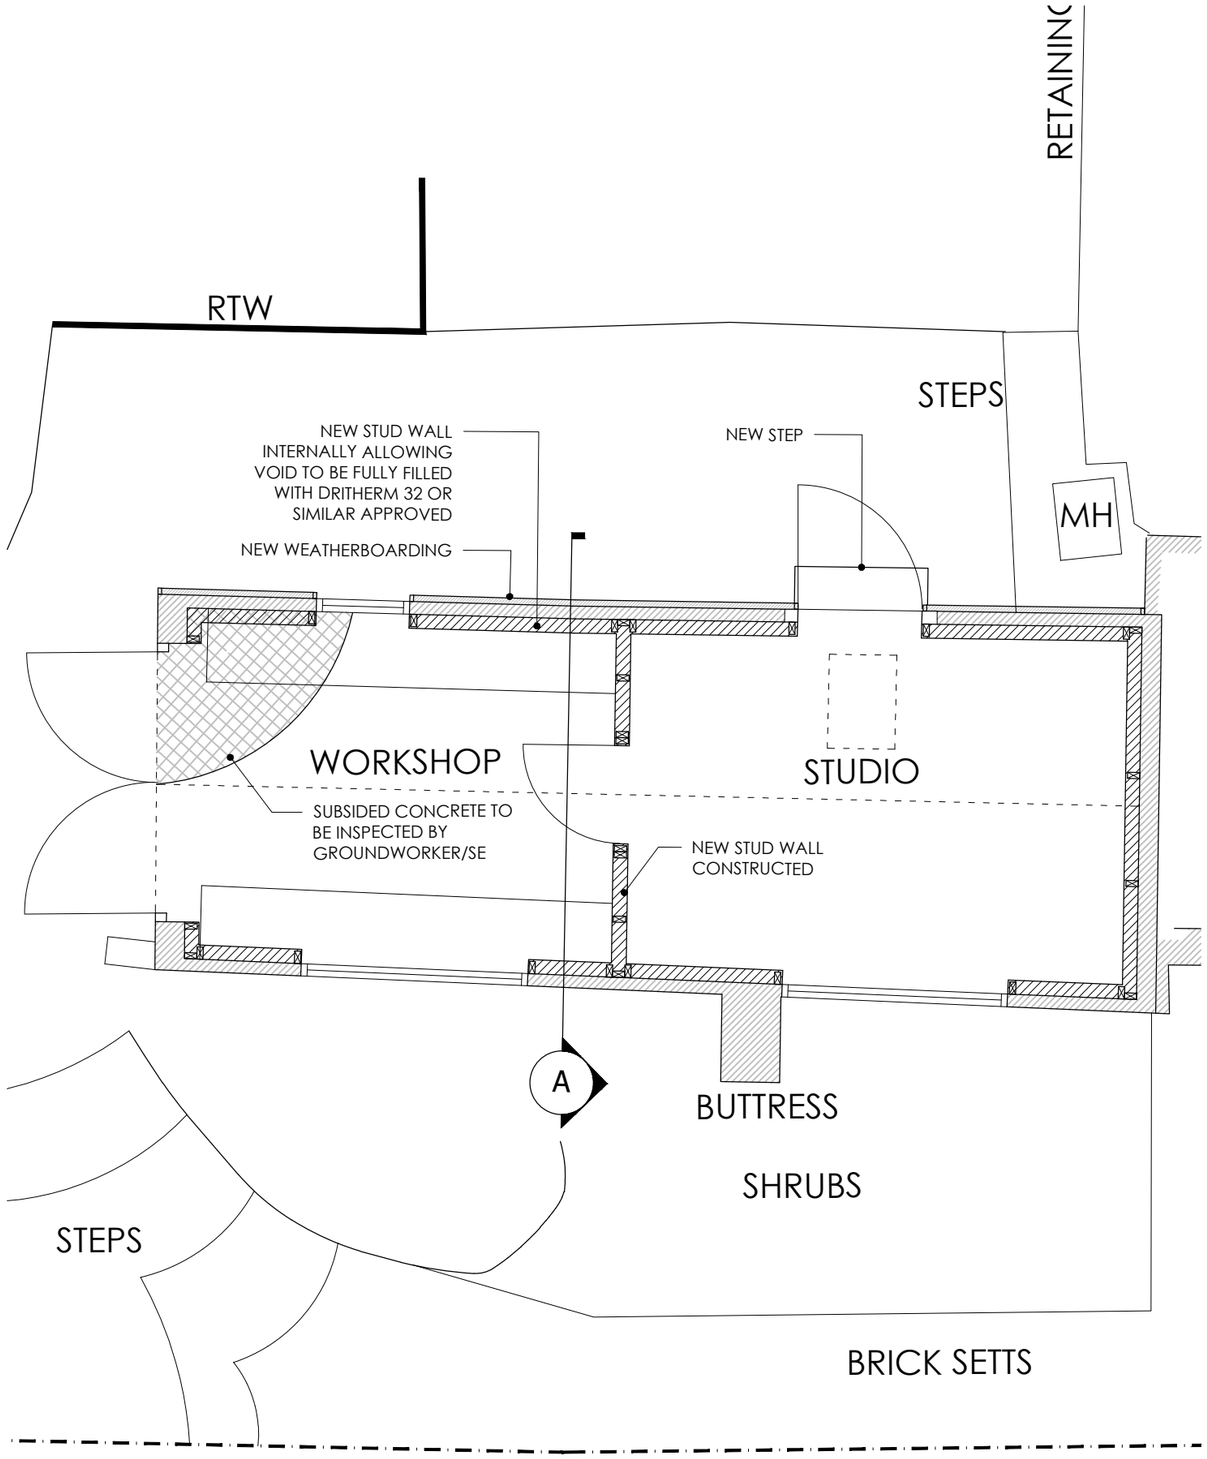



PROPOSED GROUND FLOOR PLAN
SCALE 1:50

0 1m 2 3 4 5


SCALE IN METERS, 1:50

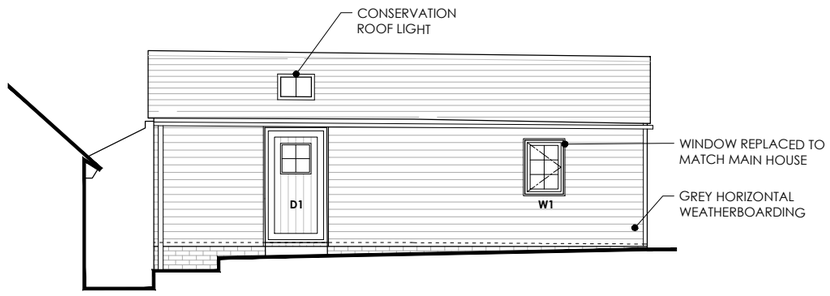



PROPOSED NORTH ELEVATION - GARAGE

0 1m 5 10

SCALE IN METERS, 1:100

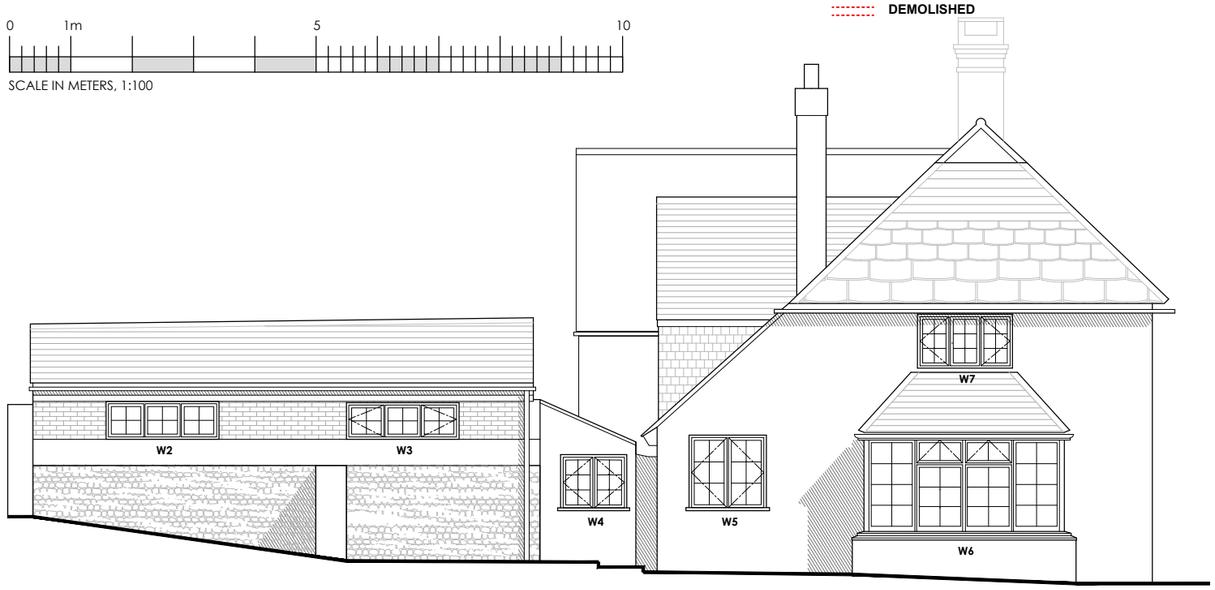


PROPOSED SOUTH ELEVATION - GARAGE AND HOUSE
SCALE 1:100

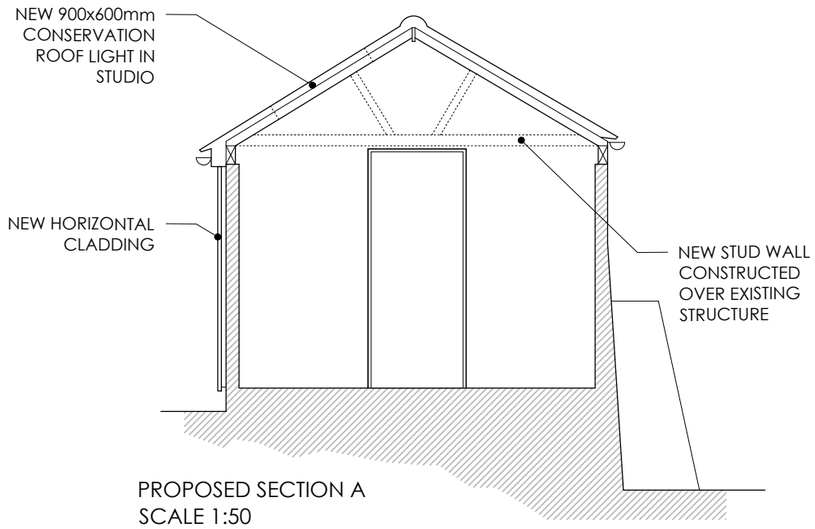


PROPOSED SECTION A
SCALE 1:50

This drawing has been prepared for the purpose of gaining planning permission only and does not purport to be a working or contractual drawing and should not be used for any building or contractual purposes. This drawing has been prepared based on survey drawings and information prepared by others. All dimensions and levels on all drawings must be checked and verified on site before commencement of works

*© VICTORIA HOLLAND ARCHITECTURE LTD 2020*

**GENERAL NOTES**

**18.11.20 REV A**
**Revert to single glazed units.**

**KEY**

**EXISTING**

**PROPSOED**

**DEMOLISHED**

# GRANTS MANOR N.O 15
MILL ROAD,
NORTH LANCING,
BN15 OPT

**PLANNING**

PROPOSED PLAN, ELEVATION, SECTION

DATE. NOVEMBER 2020
SCALE. 1:100 / 1:50
JOB No. 1089
DRWG No. 104 Rev. A

VICTORIA HOLLAND
ARCHITECTURE

Victoria Holland RIBA
71 Peppering High Barn · Burpham
Arundel · West Sussex · BN18 9RN
Tel 01903 882923