



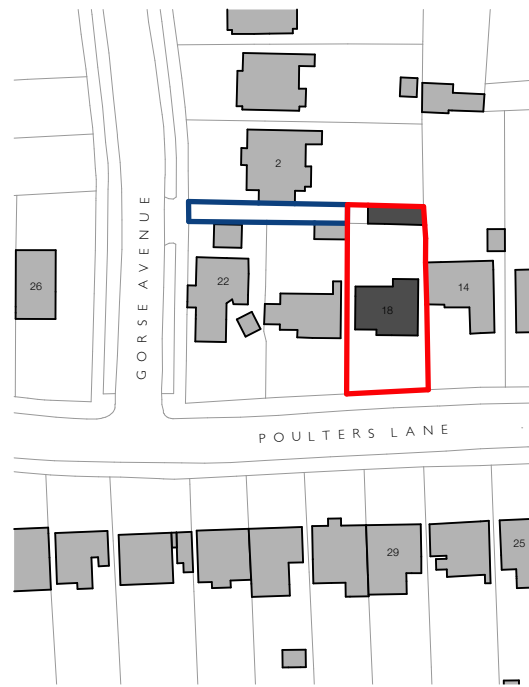


Ordnance Survey.(c) Crown Copyright 2024.All rights reserved.Licence number 100022432

- Site Ownership Boundary
- Shared Access


Site Location Plan

Scale 1:1,250 @ A3

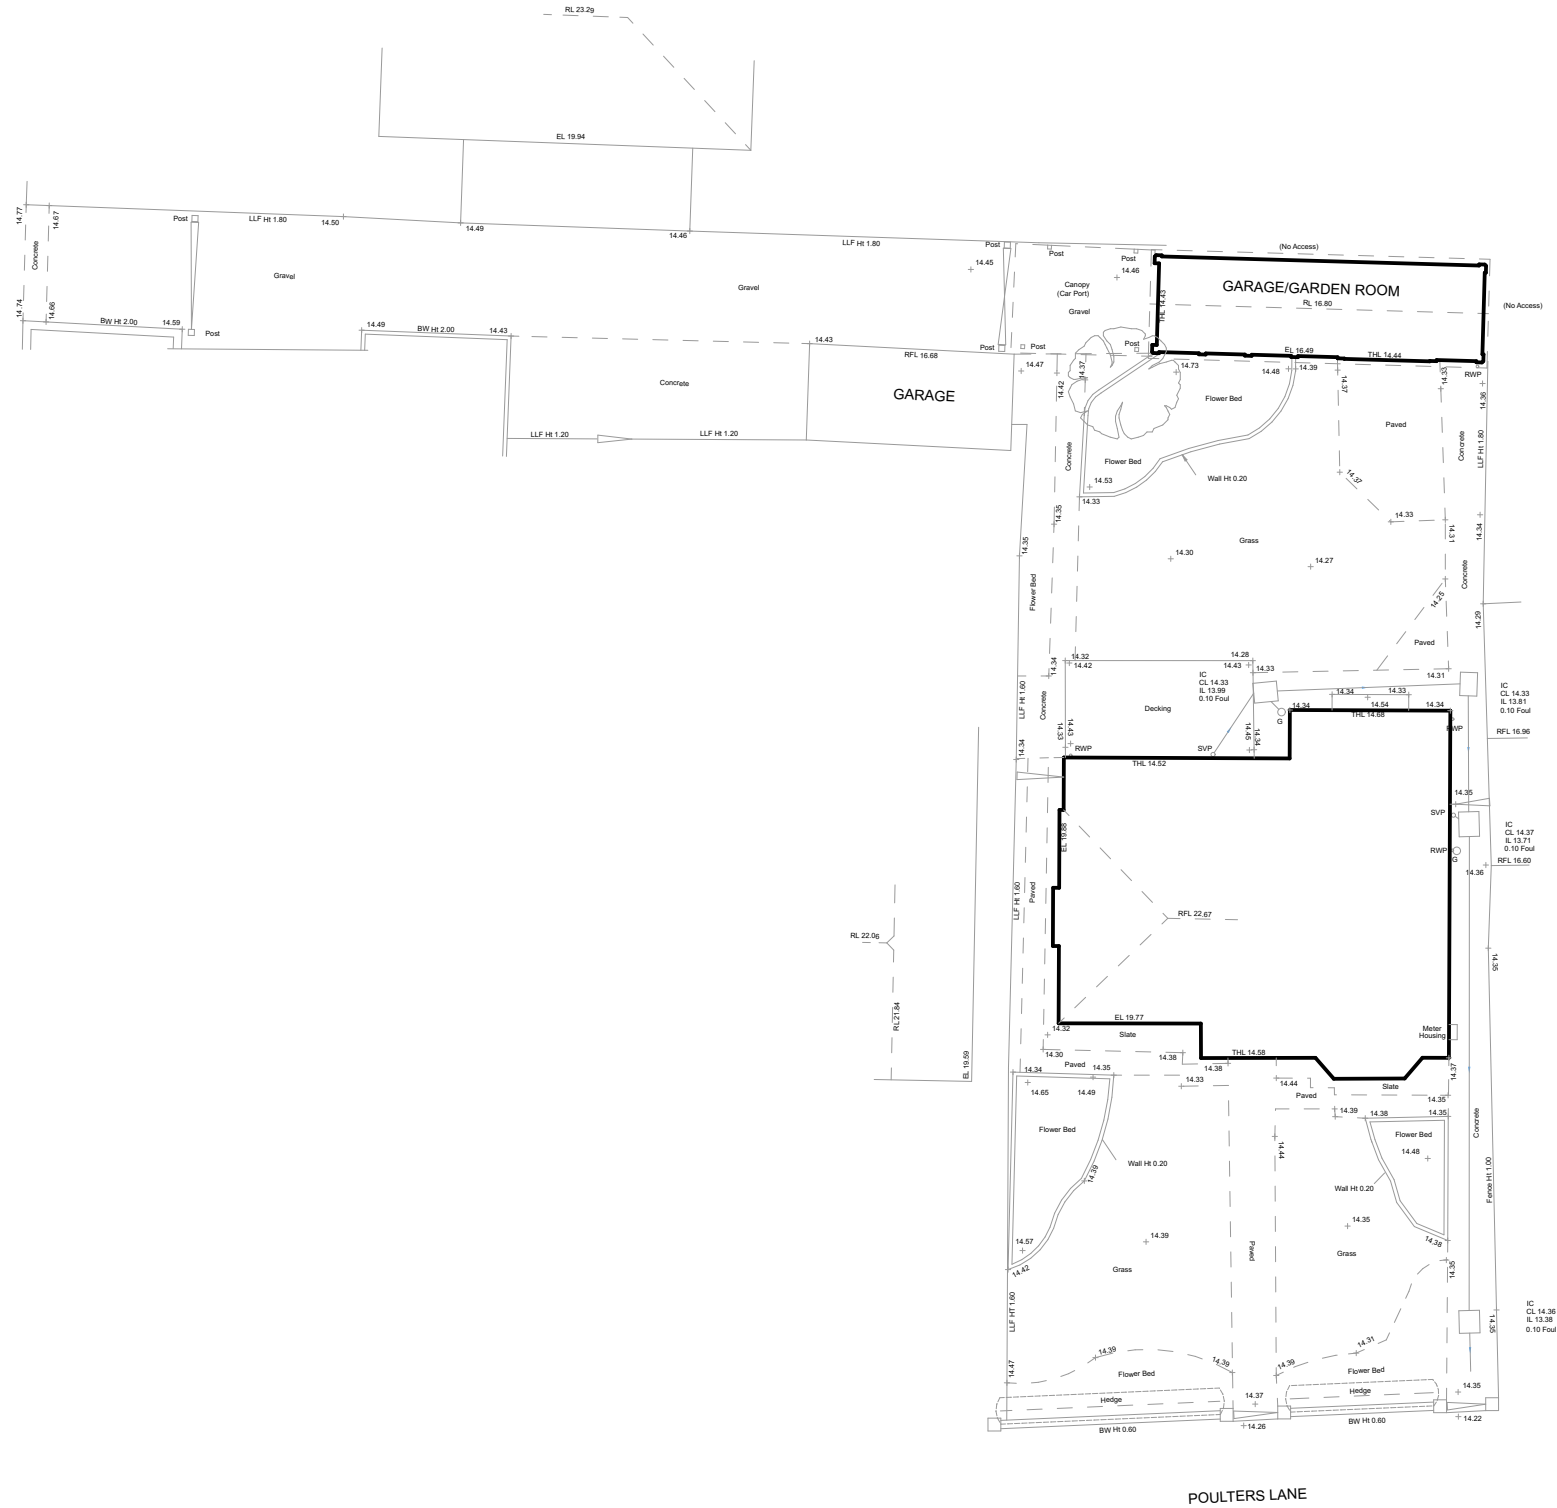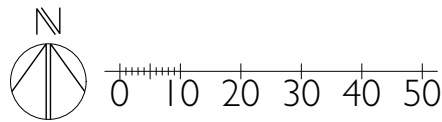

Block Plan

Scale 1:200 @ A3

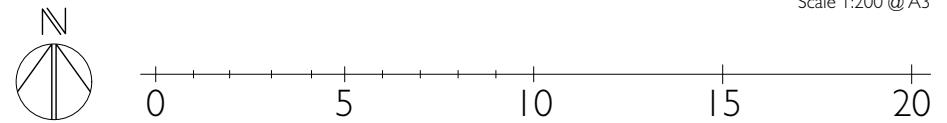

PMR
ARCHITECTURE

Sheridan House
112 - 116 Western Road
Hove, BN3 1DD

01273 980820
brighton@pmr-architecture.co.uk
www.pmr-architecture.co.uk

Client: Roberta Rampazzo
Project: 18 Poulter's Lane, Worthing, BN14 7SP
Drawing Title: Site Location and Block Plan
Drawing No: 24.32_PL_001
Revision: A
Date: April 2026
Status: PLANNING
Scale: 1:200, 1:1250 @ A3