
BLOCK PLAN. SCALE 1:500

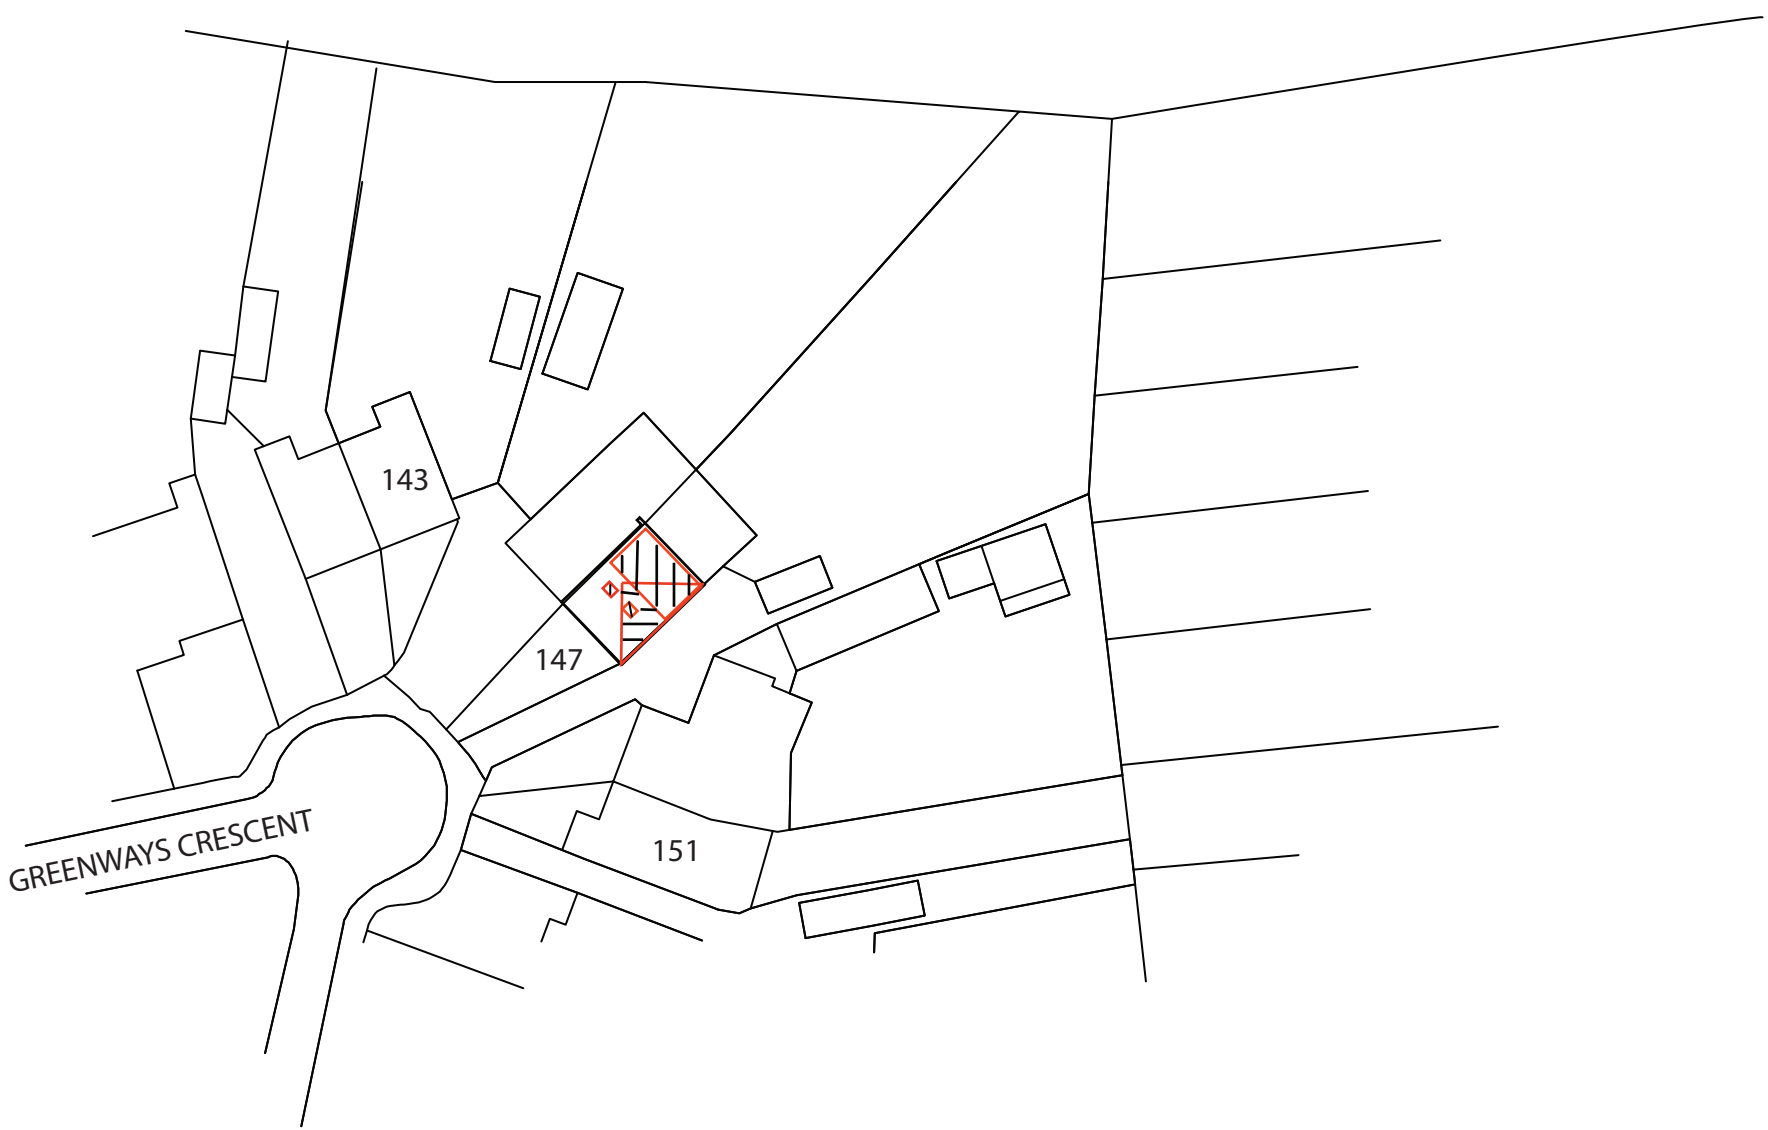

© copyright

ED63 ELEMENTAL DESIGN	elementaldesign63@gmail.com 07799 402 870 07754 093 904	147 GREENWAYS CRESCENT SHOREHAM BY SEA				Drawing Title: PROPOSED SITE BLOCK PLAN	1:500 Scale Bar 5m 10m 15m 20m
		BLOCK PLAN	SCALE	1:500	A4	Drawing No.-.147GC.BP Rev:	Drawn by - A.Ramus Date: 06-11-2023